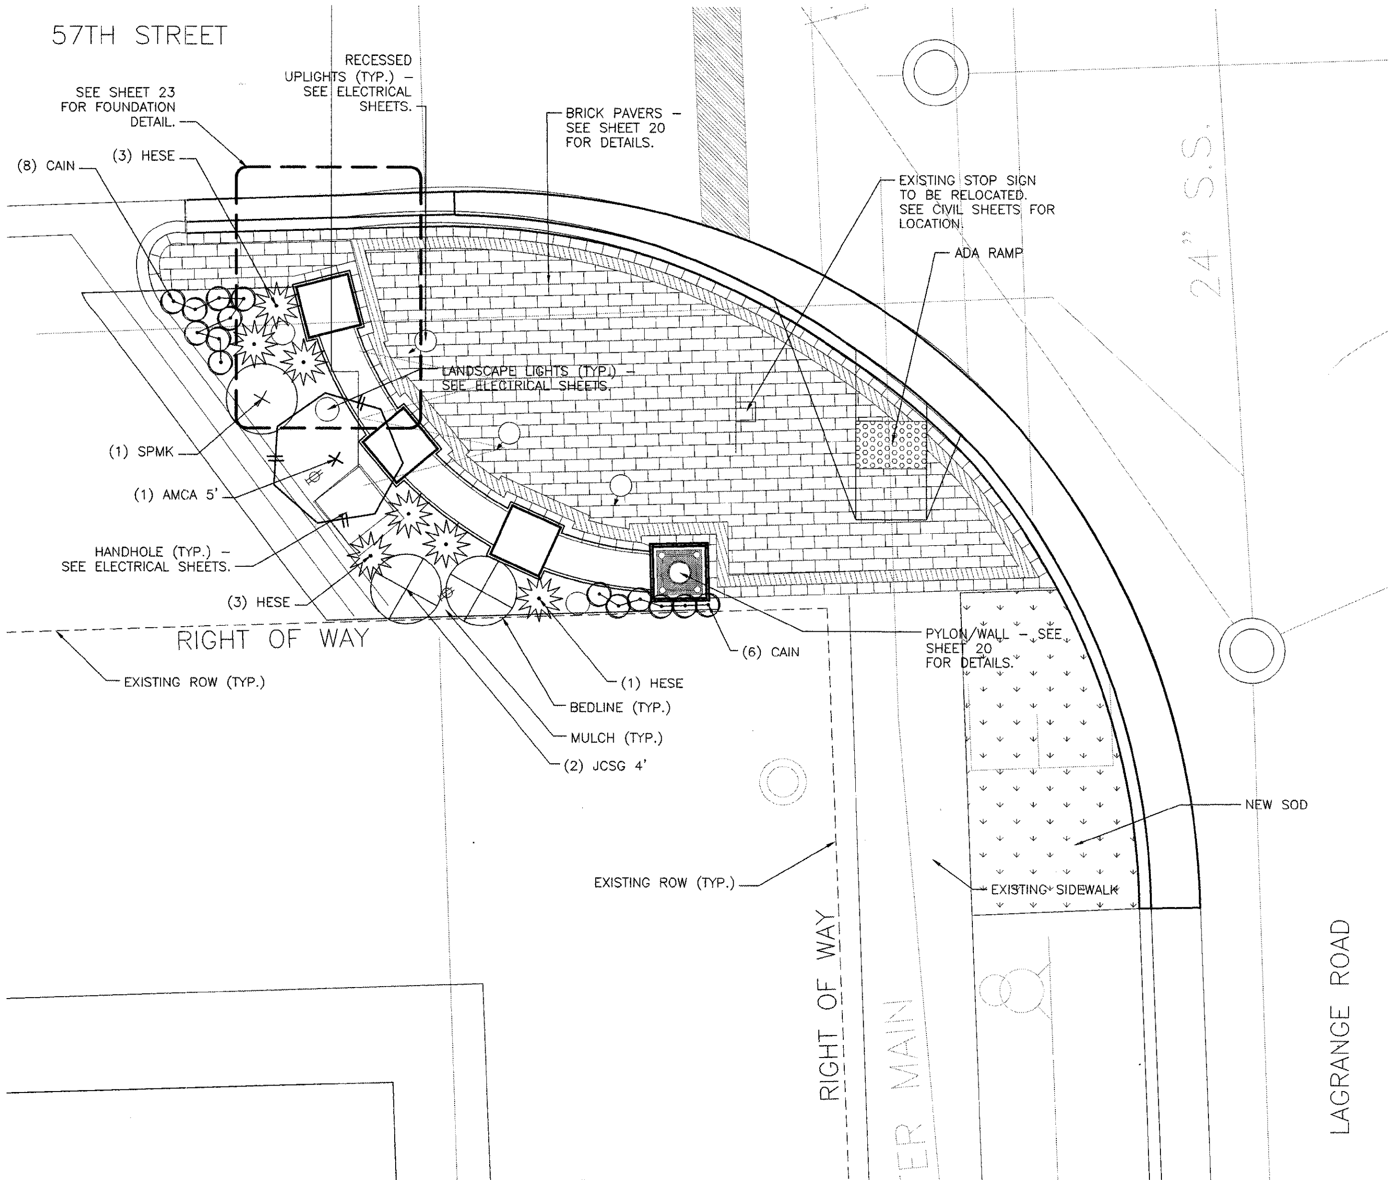

1 57TH STREET INTERSECTION - SOUTHWEST QUADRANT - LANDSCAPE PLAN

SCALE 1/4"=1'-0"

north

PROPOSED PLANT SCHEDULE

Abbr.	Qty.	Botanic Name	Common Name	Size	Remarks
ORNAMENTAL TREES					
AMCA	1	Amelanchier canadensis	Downy Serviceberry	5' ht.	BB-MULTISTEM
DECIDUOUS SHRUBS					
SPMK	1	Syringa patula 'Miss Kim'	Manchurian Lilac	30" ht.	BB
EVERGREEN SHRUBS					
JCSG	2	Juniperus chinensis 'Sea Green'	Chinese Juniper	4' Spread	BB
PERENNIALS/GROUNDCOVERS					
HESE	7	Helictotrichon sempervirens	Blue Oat Grass	2 Gallon	CG
CAIN	14	Callirhoe involuctra	Winecup	Quart	CG

SOD = APPROX. 85 SQ. FT.

NOTE:
SEE SHEET 25 FOR GENERAL LANDSCAPE INSTALLATION NOTES.

NOTE:
PLANT SPACING VARIES AS INDICATED BY LANDSCAPE PLAN.

TENG

TENG & ASSOCIATES, INC.
ENGINEERS/ARCHITECTS/PLANNERS
205 N. MICHIGAN AVE. CHICAGO, IL 60601
TELEPHONE: 312/616-0000

FILE NAME = $FILEL$	USER NAME = $USER$	DESIGNED —	REVISED — .
		DRAWN — ICJ	REVISED — .
	PLOT SCALE = $SCALE$	CHECKED — BS	REVISED — .
	PLOT DATE = 8/22/08	DATE — 4/30/09	REVISED — .

STATE OF ILLINOIS
DEPARTMENT OF TRANSPORTATION

57TH STREET INTERSECTION
SOUTHWEST QUADRANT - LANDSCAPE PLAN

SCALE: | STA. | TO STA.

F.A. RTE.	SECTION	COUNTY	TOTAL SHEETS	SHEET NO.
RTE_	07-00035-00-LS	COOK	42	28
		CONTRACT NO. 63059		
FED. ROAD DIST. NO. 1	ILLINOIS	FED. AID PROJECT		

C:\IC-WorkSpace\MURPHYJT\M-Fs-0044,D-Trans_07\2202\20433-001\Arch\CAD\01 Design\1A Teng\Sheet\57th\p011A001_57THSW.dwg
04-30-2009 11:40:07 (XREF) ..\..\..\..\Civil\CAD\01 Design\1A Teng\Xref\pl011A000.dwg (XREF) ..\..\..\..\COMMON\CAD\01 Design\1A Teng\Xref\al011A001.dwg (XREF) ..\..\Xref\lp011A001.dwg (XREF) ..\..\..\..\COMMON\CAD\01 Design\1A Teng\Xref\bd011A00
1.dwg (XREF) . . .MON\CAD\01 Design\1A Teng\Xref (XREF) . . .il\CAD\01 Design\1A Teng\Xref\