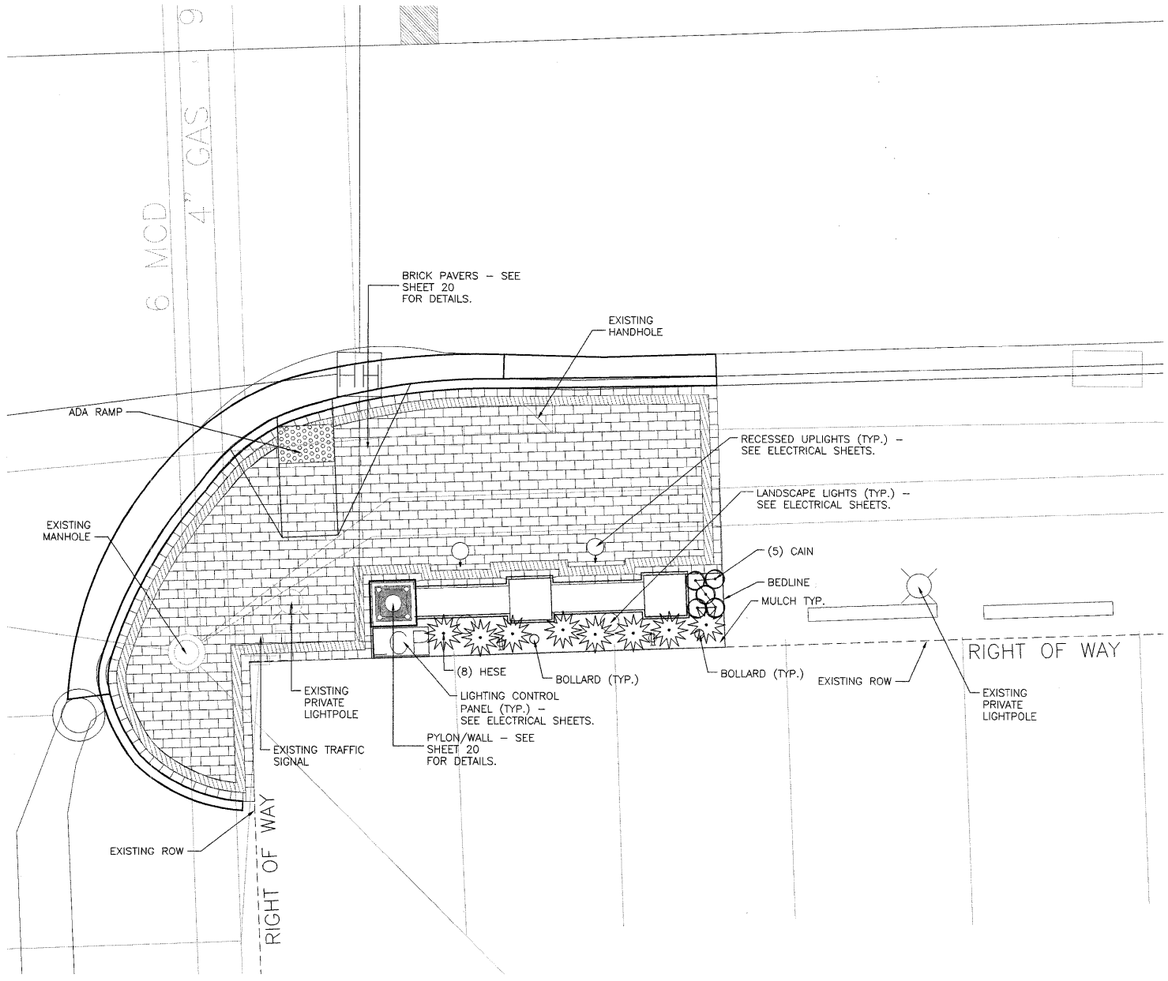

1 58TH STREET INTERSECTION - SOUTHEAST QUADRANT - LANDSCAPE PLAN

SCALE 1/4"=1'-0"

north

PROPOSED PLANT SCHEDULE

PERENNIALS/GROUNDCOVERS

Abbr.	Qty.	Botanic Name	Common Name	Size	Remarks
CAIN	5	Callirhoe involuctra	Winecup	Quart	CG
HESE	8	Helictotrichon sempervirens	Blue Oat Grass	2 Gallon	CG

NOTE:
SEE SHEET 25 FOR GENERAL LANDSCAPE INSTALLATION NOTES.

NOTE:
PLANT SPACING VARIES AS INDICATED BY LANDSCAPE PLAN.

TENG
TENG & ASSOCIATES, INC.
ENGINEERS/ARCHITECTS/PLANNERS
205 N. MICHIGAN AVE. CHICAGO, IL 60601
TELEPHONE: 312/616-0000

FILE NAME = $FILEL$	USER NAME = $USER$	DESIGNED —	REVISED —
		DRAWN — JTM	REVISED —
	PLOT SCALE = $SCALE$	CHECKED — BS	REVISED —
	PLOT DATE = 8/22/08	DATE — 4/30/09	REVISED —

STATE OF ILLINOIS
DEPARTMENT OF TRANSPORTATION

58TH STREET INTERSECTION
SOUTHEAST QUADRANT - LANDSCAPE PLAN

SCALE: STA. TO STA.

F.A. RTE.	SECTION	COUNTY	TOTAL SHEETS	SHEET NO.
RTE.	07-00035-00-LS	COOK	42	30
		CONTRACT NO. 63059		
FED. ROAD DIST. NO. 1	ILLINOIS	FED. AID PROJECT		

C:\IC-WorkSpace\MURPHYJT\M-Fs-9044,D-Trans_07\2202\20433-001\Arch\CAD\01 Design\1A Teng\Sheet\58th\lp011A001_58THSE.dwg
04-30-2009 11:41:22 (XREF) ..\..\..\..\..\Civil\CAD\01 Design\1A Teng\Xref\pl011A000.dwg (XREF) ..\..\..\..\..\COMMON\CAD\01 Design\1A Teng\Xref\pl011A001.dwg (XREF) ..\..\..\..\..\COMMON\CAD\01 Design\1A Teng\Xref\ad011A00
1.dwg (XREF) ..\..\..\..\..\COMMON\CAD\01 Design\1A Teng\Xref (XREF) ..\..\..\..\..\CAD\01 Design\1A Teng\Xref\