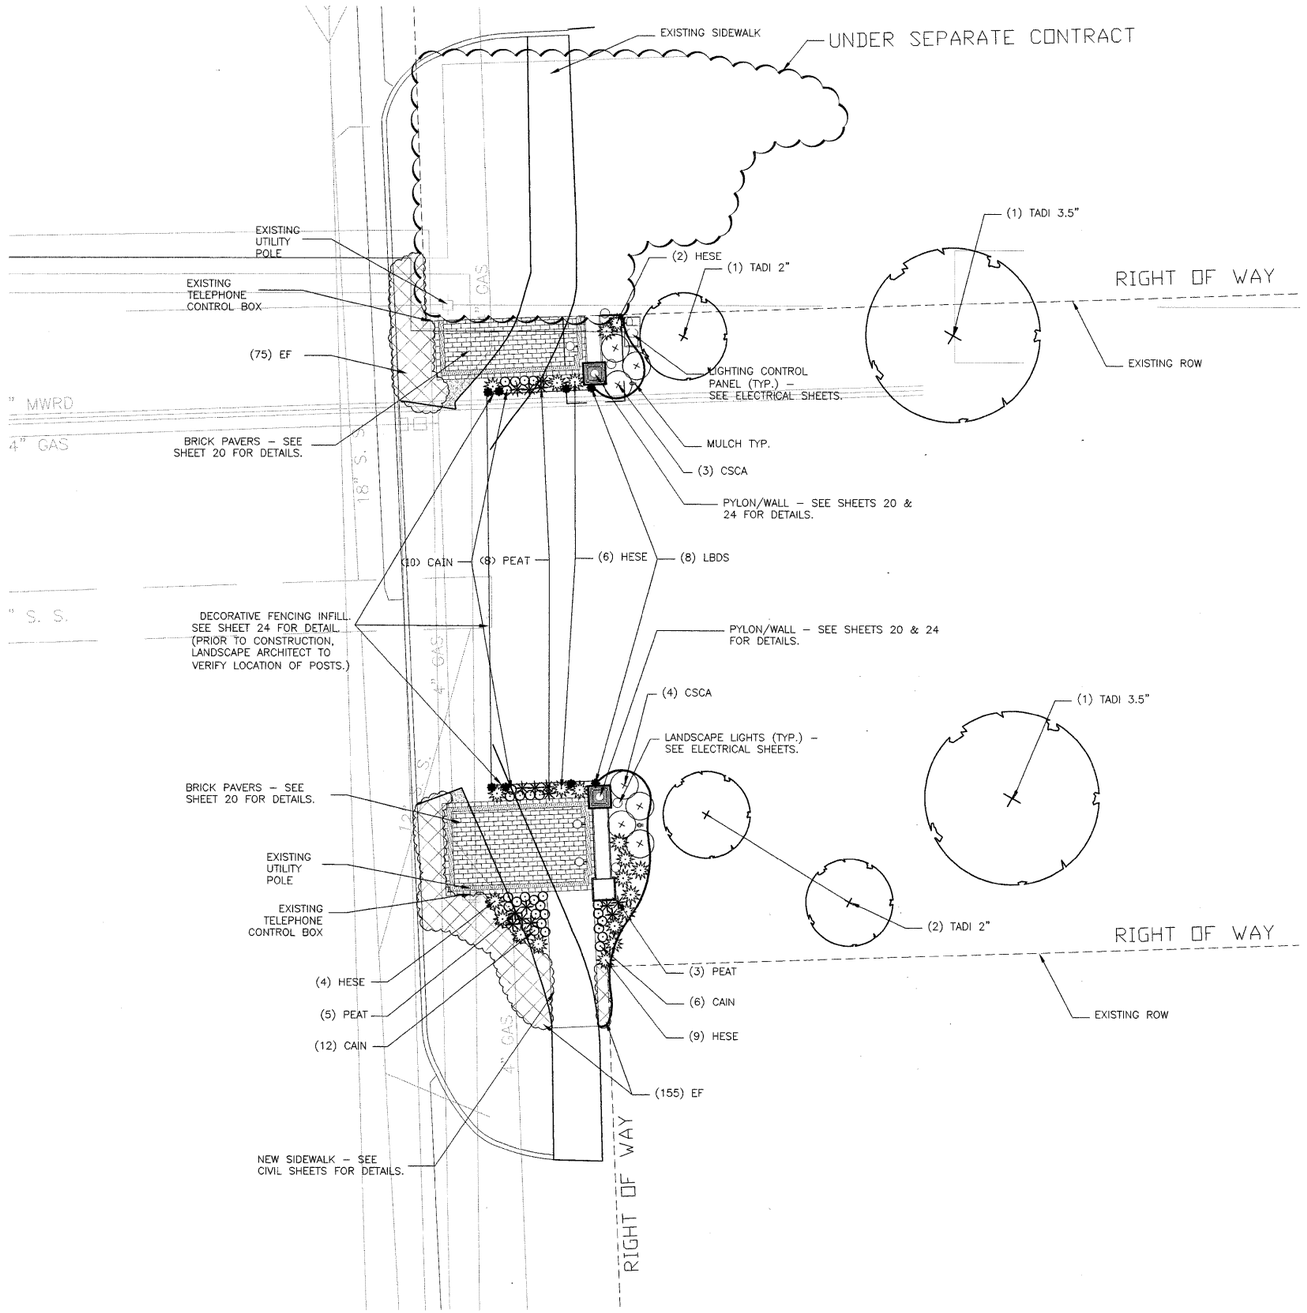

1 59TH STREET INTERSECTION - EAST SIDE - LANDSCAPE PLAN

SCALE 1/8"=1'-0"

north

PROPOSED PLANT SCHEDULE

SHADE TREES

Abbr.	Qty.	Botanic Name	Common Name	Size	Remarks
TADI	3	Taxodium distichum	Bald Cypress	2" cal.	BB
TADI	2	Taxodium distichum	Bald Cypress	3.5" cal.	BB

DECIDUOUS SHRUBS

CSCA	7	Cornus sericea 'Cardinal'	Redtwig Dogwood	30" ht.	BB or CG

PERENNIALS/GROUNDCOVERS

CAIN	28	Callirhoe involuctra	Winecup	Quart	CG
EF	235	Euonymus fortunei var. 'Coloratus'	Purple Wintercreeper	Quart	CG
HESE	21	Helictotrichon sempervirens	Blue Oat Grass	2 GALLON	CG
LBDS	8	Lonicera x brownii 'Dropmore Scarlet'	Scarlet Trumpet Honeysuckle	1 GALLON	CG
PEAT	16	Perovskia atriplicifolia 'Little Spire'	Russian Sage	1 GALLON	CG

NOTE:
PLANT SPACING VARIES AS INDICATED BY LANDSCAPE PLAN.

NOTE:
SEE SHEET 25 FOR GENERAL LANDSCAPE INSTALLATION NOTES.

TENG
TENG & ASSOCIATES, INC.
ENGINEERS/ARCHITECTS/PLANNERS
205 N. MICHIGAN AVE. CHICAGO, IL 60601
TELEPHONE: 312/616-0000

FILE NAME = $FILE1$	USER NAME = $USER$	DESIGNED —	REVISED —
		DRAWN — ICJ	REVISED —
	PLOT SCALE = $SCALE$	CHECKED — BS	REVISED —
	PLOT DATE = 8/22/08	DATE — 4/30/09	REVISED —

STATE OF ILLINOIS
DEPARTMENT OF TRANSPORTATION

59TH STREET INTERSECTION
EAST SIDE - LANDSCAPE PLAN

SCALE: STA. TO STA.

F.A. RTE.	SECTION	COUNTY	TOTAL SHEETS	SHEET NO.
RTE_	07-00035-00-LS	COOK	42	31
		CONTRACT NO. 63059		
FED. ROAD DIST. NO. 1	ILLINOIS	FED. AID PROJECT		

C:\IC-WorkSpace\MURPHY_JTM-Fs-0044_D-Trans_07\2202\20433-001\Arch\CAD\01 Design\1A Teng\Sheet\59th\p011A001_59THE.dwg 04-30-2009 11:42:10 (XREF) . .\.\.\.\.\Civil\CAD\01 Design\1A Teng\Xref\p011A000.dwg (XREF) . .\.\.\.\.\.\.\COMMON\CAD\01 Design\1A Teng\Xref\va011A00 1.dwg (XREF) . .MDN\CAD\01 Design\1A Teng\Xref (XREF) . .\CAD\01 Design\1A Teng\Xref\ (XREF) . .\CAD\01 Design\1A Teng\Xref\va011A001.dwg (XREF) . .\.\Xref\p011A001.dwg (XREF) . .\.\.\.\.\.\COMMON\CAD\01 Design\1A Teng\Xref\va011A00