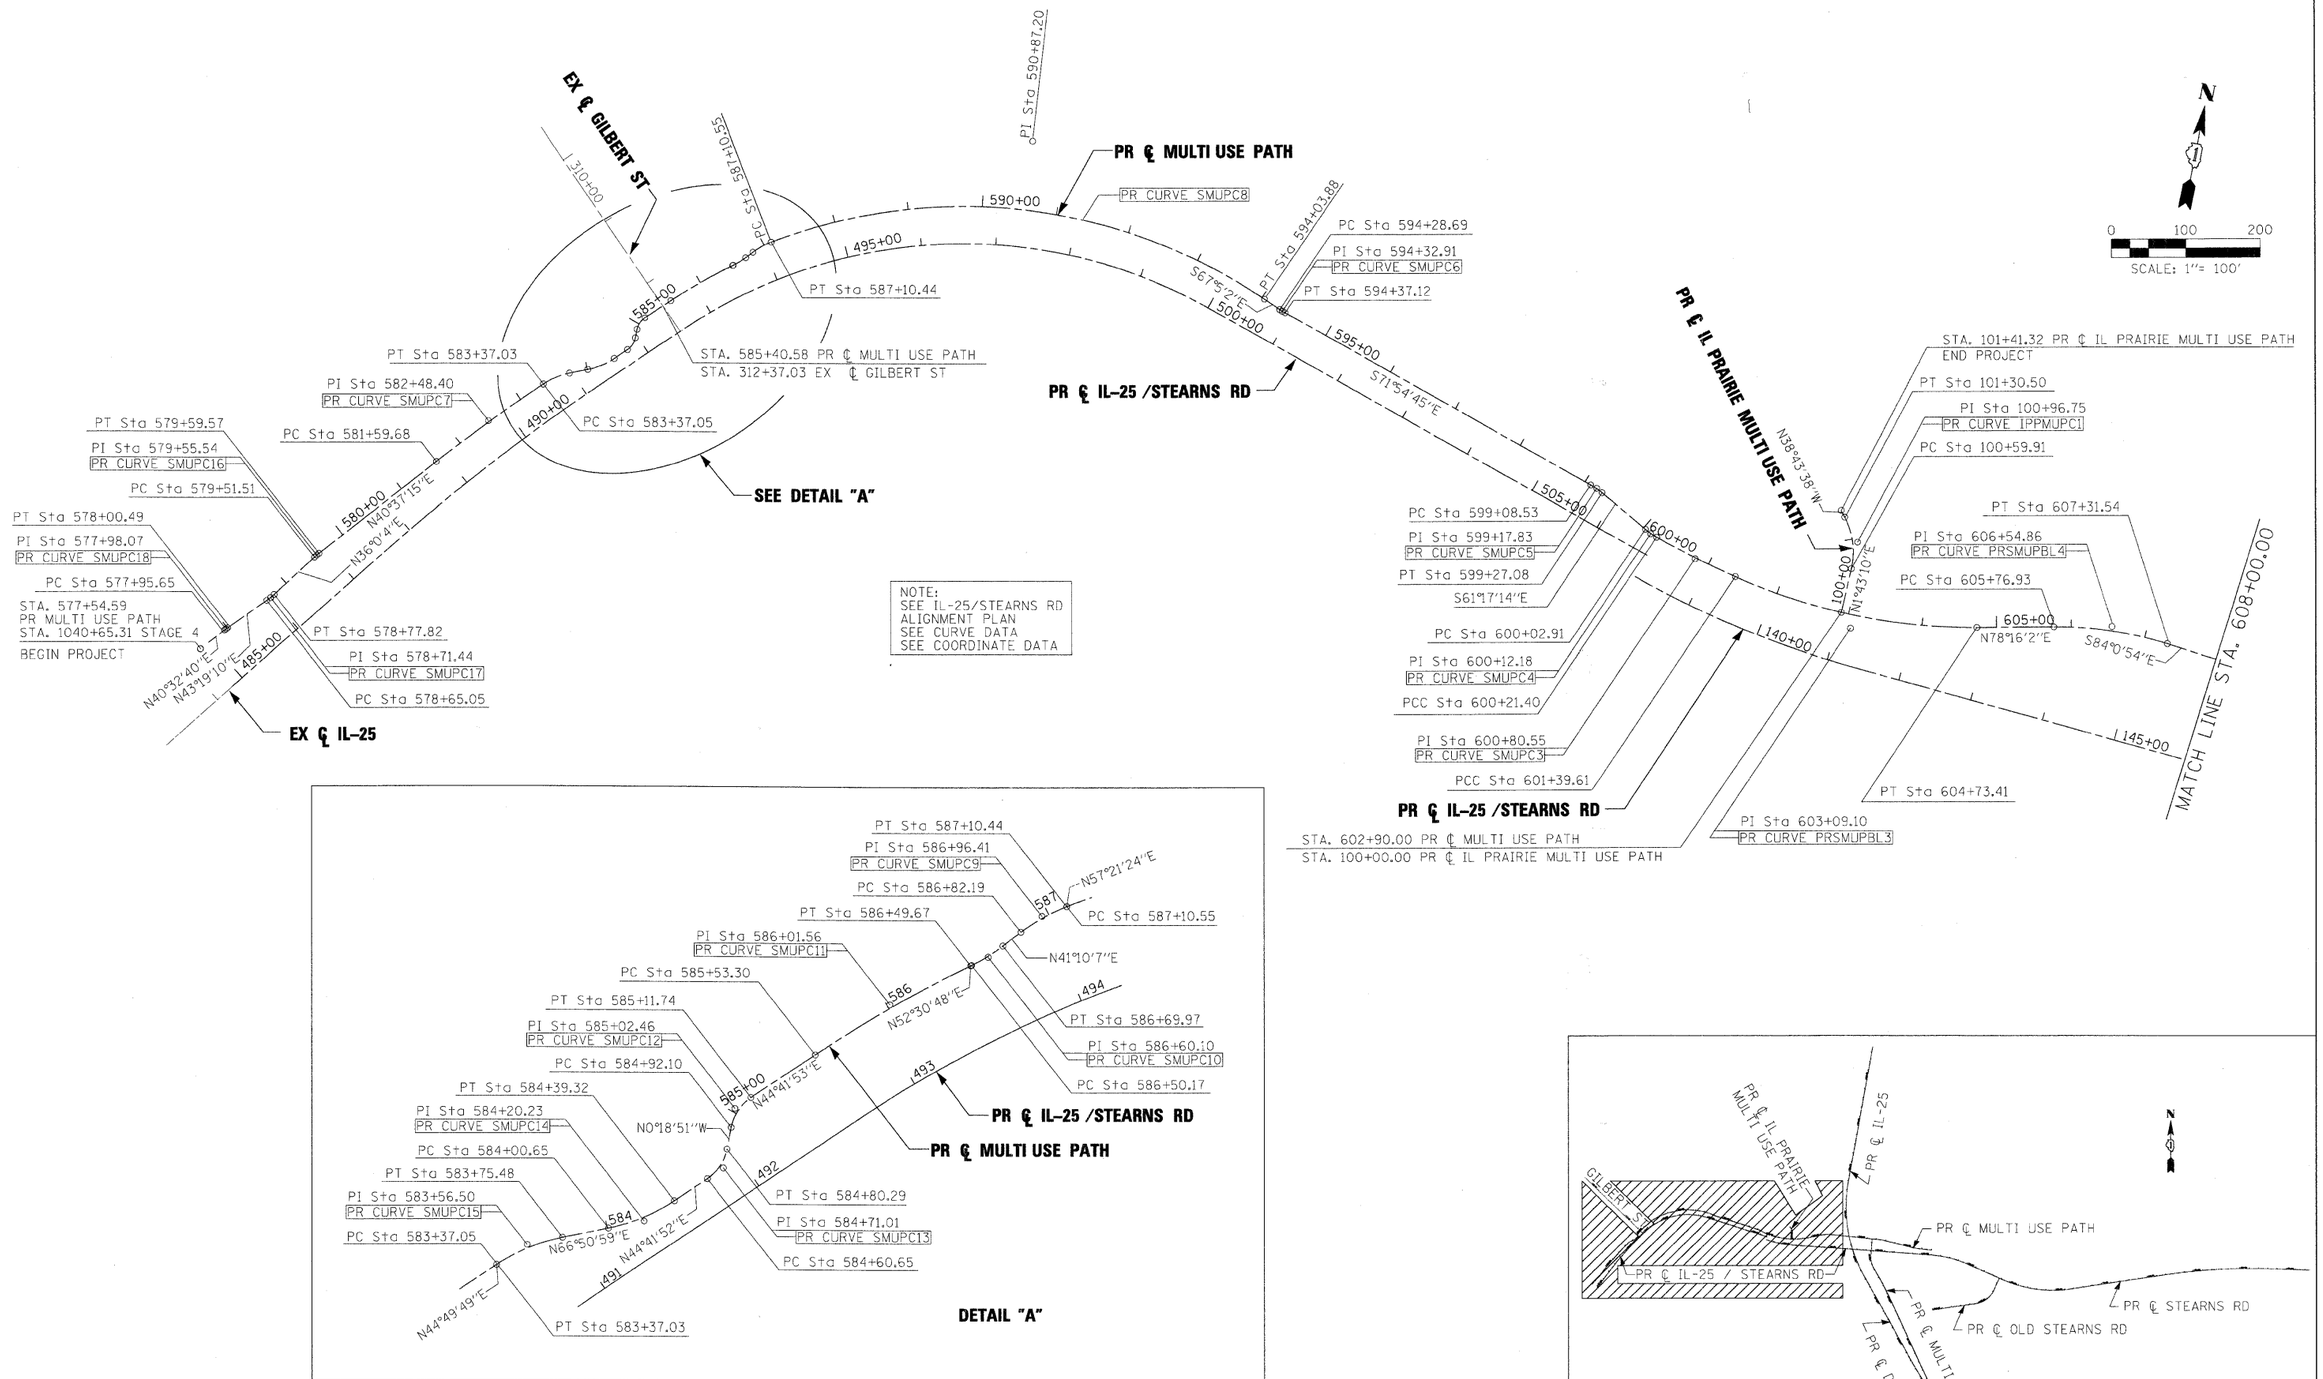

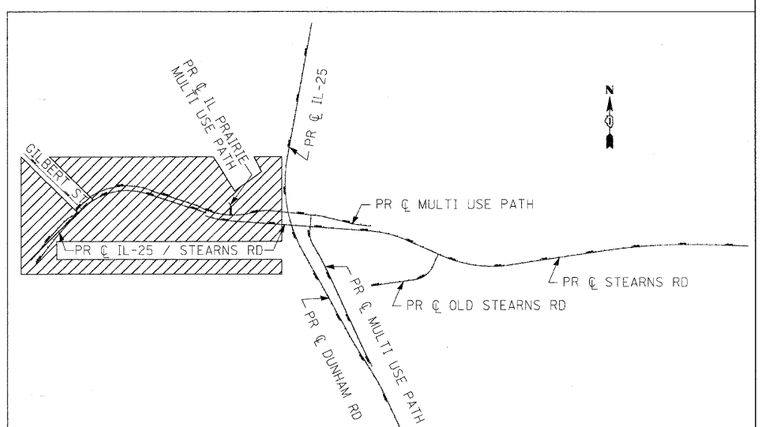

x:\3300s\3944\engineering documents\roadway\alignment and ties\prpln ABC_MUP_all_01.dgn

FILE NAME = $FILES$	USER NAME = $USER$	DESIGNED - JRM	REVISED -
		DRAWN - VLM	REVISED -
	PLOT SCALE = 100.0000 ' / IN.	CHECKED - JNR	REVISED -
	PLOT DATE = 3/30/2009	DATE - 3/31/09	REVISED -

KANE COUNTY
DIVISION OF TRANSPORTATION

ALIGNMENT PLAN
MULTI USE PATH

SCALE: | SHEET NO. OF SHEETS | STA. 485+09.91 TO STA. 145+00.00

F.A. RTE.	SECTION	COUNTY	TOTAL SHEET SHEETS NO.
361	06-00214-15-BR	KANE/DUPAGE	545 53
		CONTRACT NO. 63074	
FED. ROAD DIST. NO.	ILLINOIS	FED. AID PROJECT	