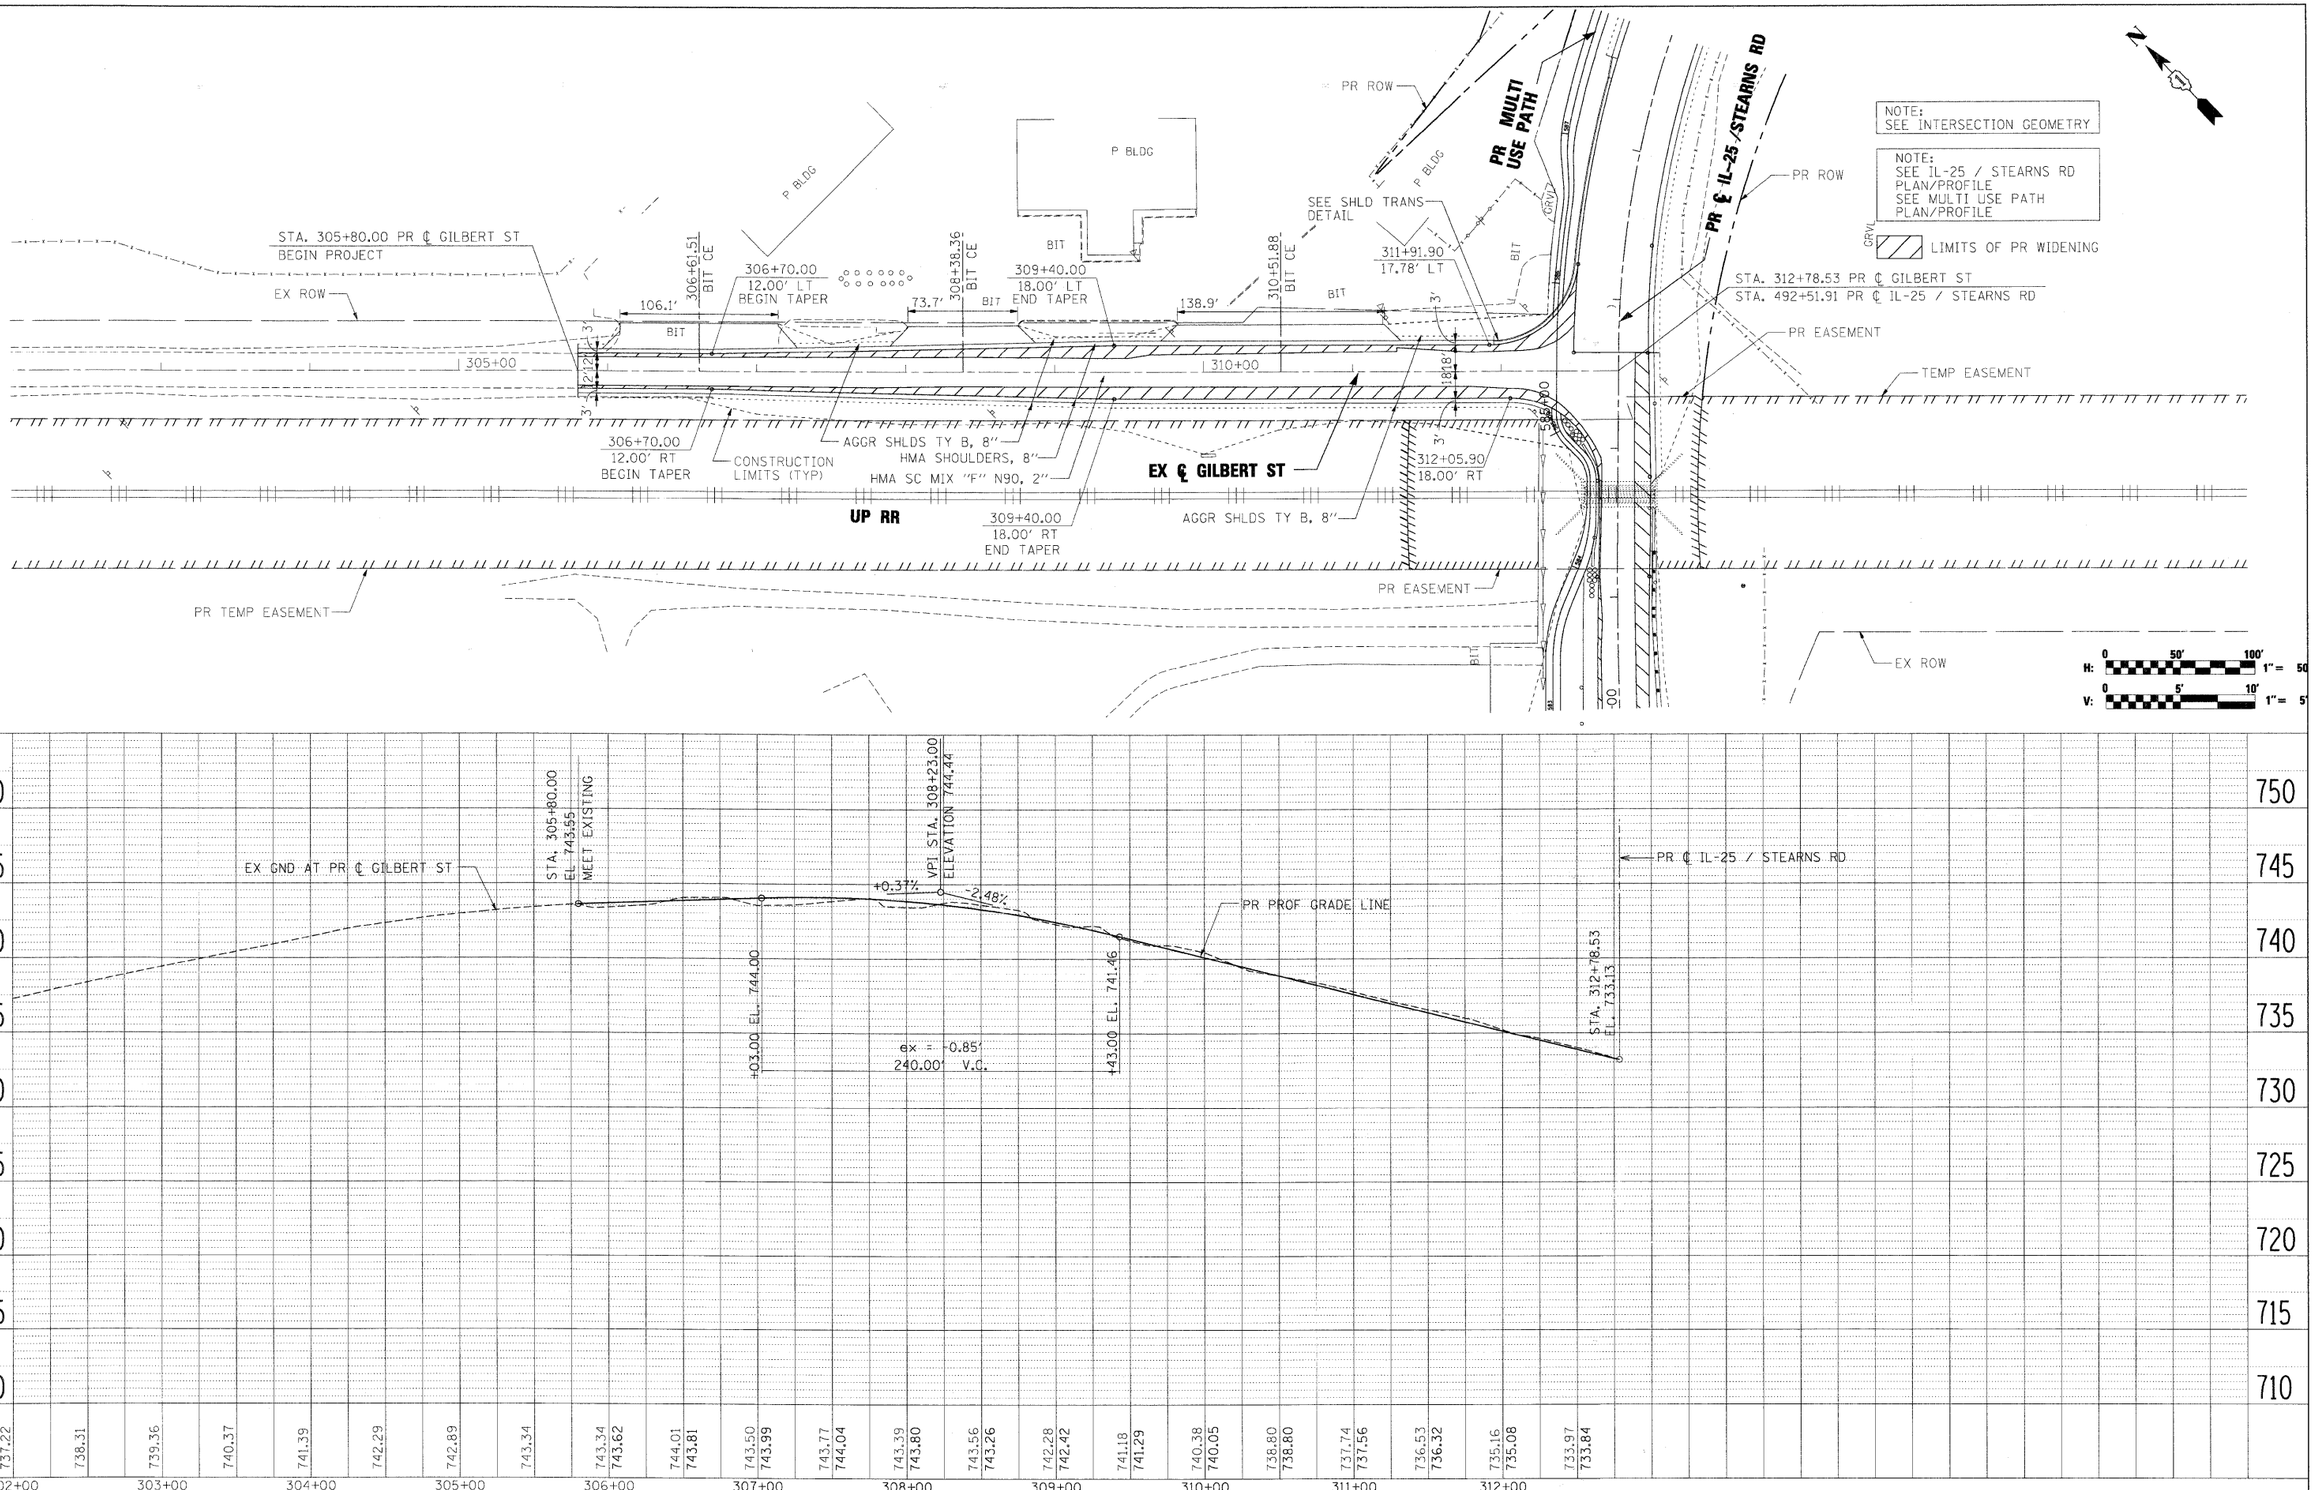

PLAN
SURVEYED
PLOTTED
ALIGNMENT CHECKED
RT. OF WAY CHECKED
CADD FILE NAME
NOTE BOOK
NO.
BY
DATE

PROFILE
SURVEYED
PLOTTED
PROFILE CHECKED
E.M. NOTED
STRUCTURE NOTATNS CHKD
NOTE BOOK
NO.
BY
DATE

x:\3900s\3944\engineering_documents\roadway\plan_and_profile\prplr_ABC_GIL_plpr-01.dgn

FILE NAME = $FILES$	USER NAME = $USER$	DESIGNED - JRM	REVISED -
		DRAWN - INS	REVISED -
	PLOT SCALE = 50.0000 ' / IN.	CHECKED - JNR	REVISED -
	PLOT DATE = 3/30/2009	DATE - 3/31/09	REVISED -

KANE COUNTY
DIVISION OF TRANSPORTATION

PLAN AND PROFILE
GILBERT STREET

SCALE: | SHEET NO. OF SHEETS | STA. 306+70.00 TO STA. 312+78.53

F.A. RTE.	SECTION	COUNTY	TOTAL SHEETS	SHEET NO.
361	06-00214-15-BR	KANE/DUPAGE	545	67
		CONTRACT NO. 63074		
FED. ROAD DIST. NO.	ILLINOIS	FED. AID PROJECT		