PLAN
SURVEYED
PLOTTED
ALIGNMENT CHECKED
R.T. OF WAY CHECKED
CADD FILE NAME
NOTE BOOK
NO.
DATE
BY

PROFILE
SURVEYED
PLOTTED
ALIGNMENT CHECKED
E.M. NOTED
STRUCTURE NOTATNS CHKD
NOTE BOOK
NO.
DATE
BY

x:\3900s\3944\engineering_documents\roadway\plan_and_profile\prpln_ABC_STN_BP_plpr_03.dgn

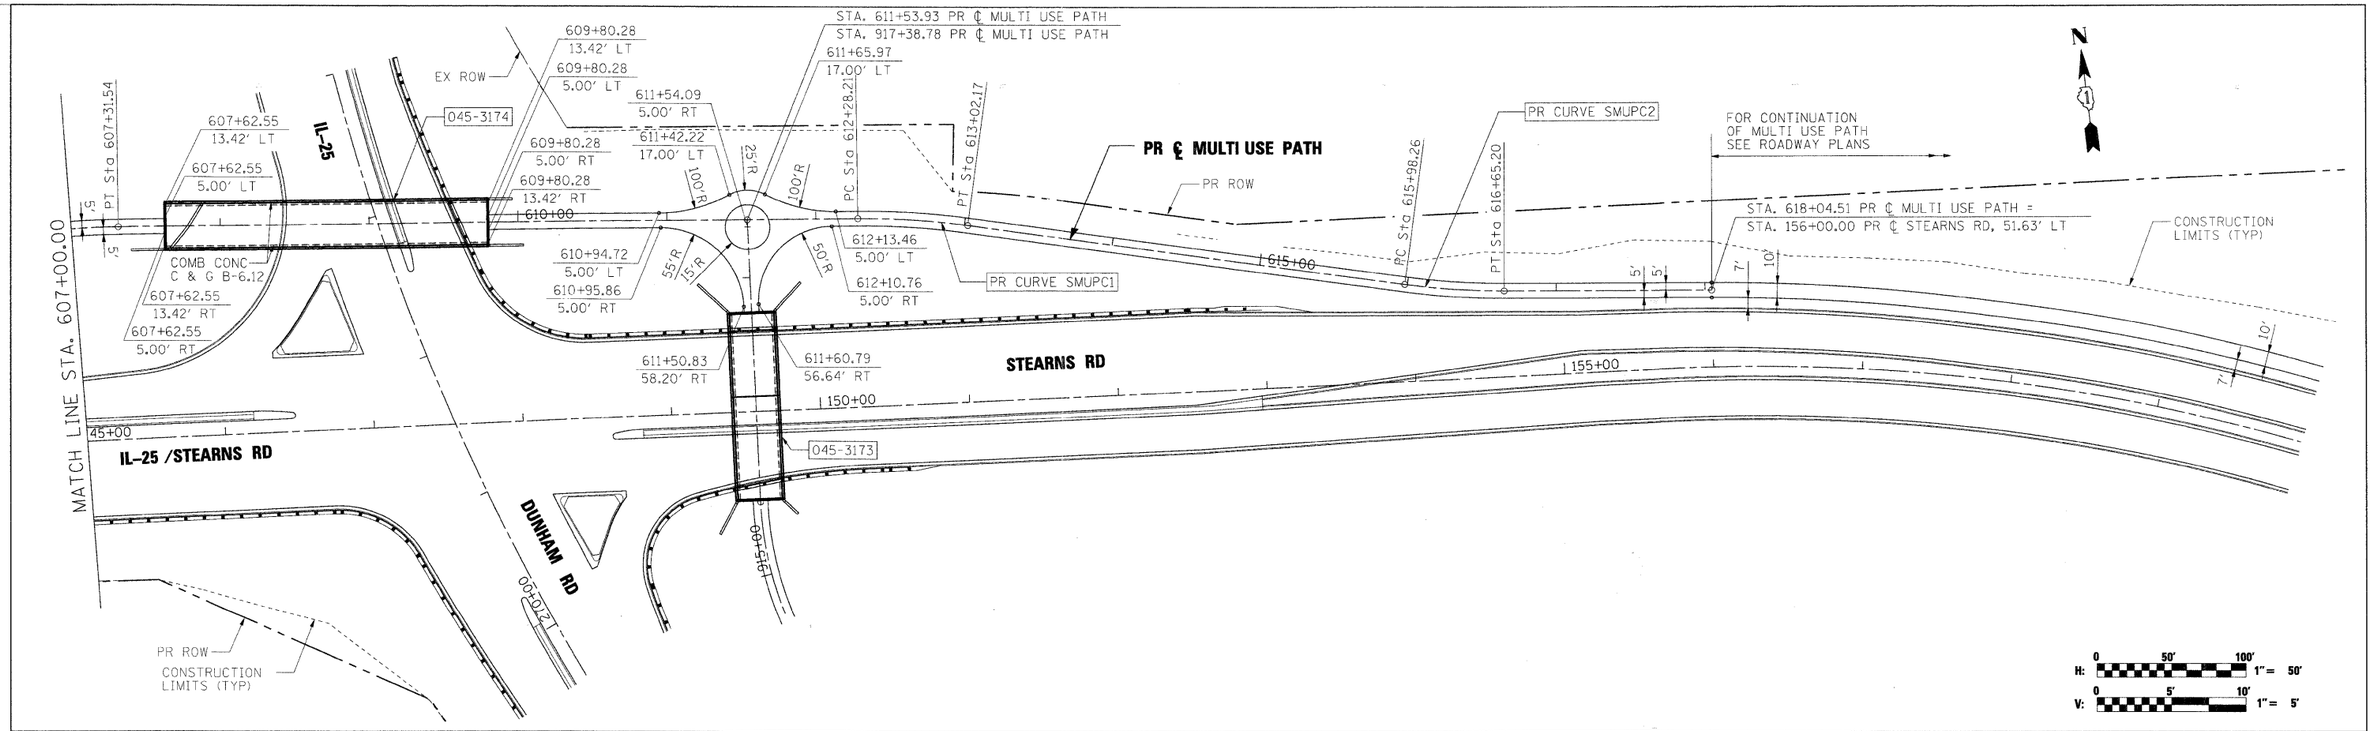

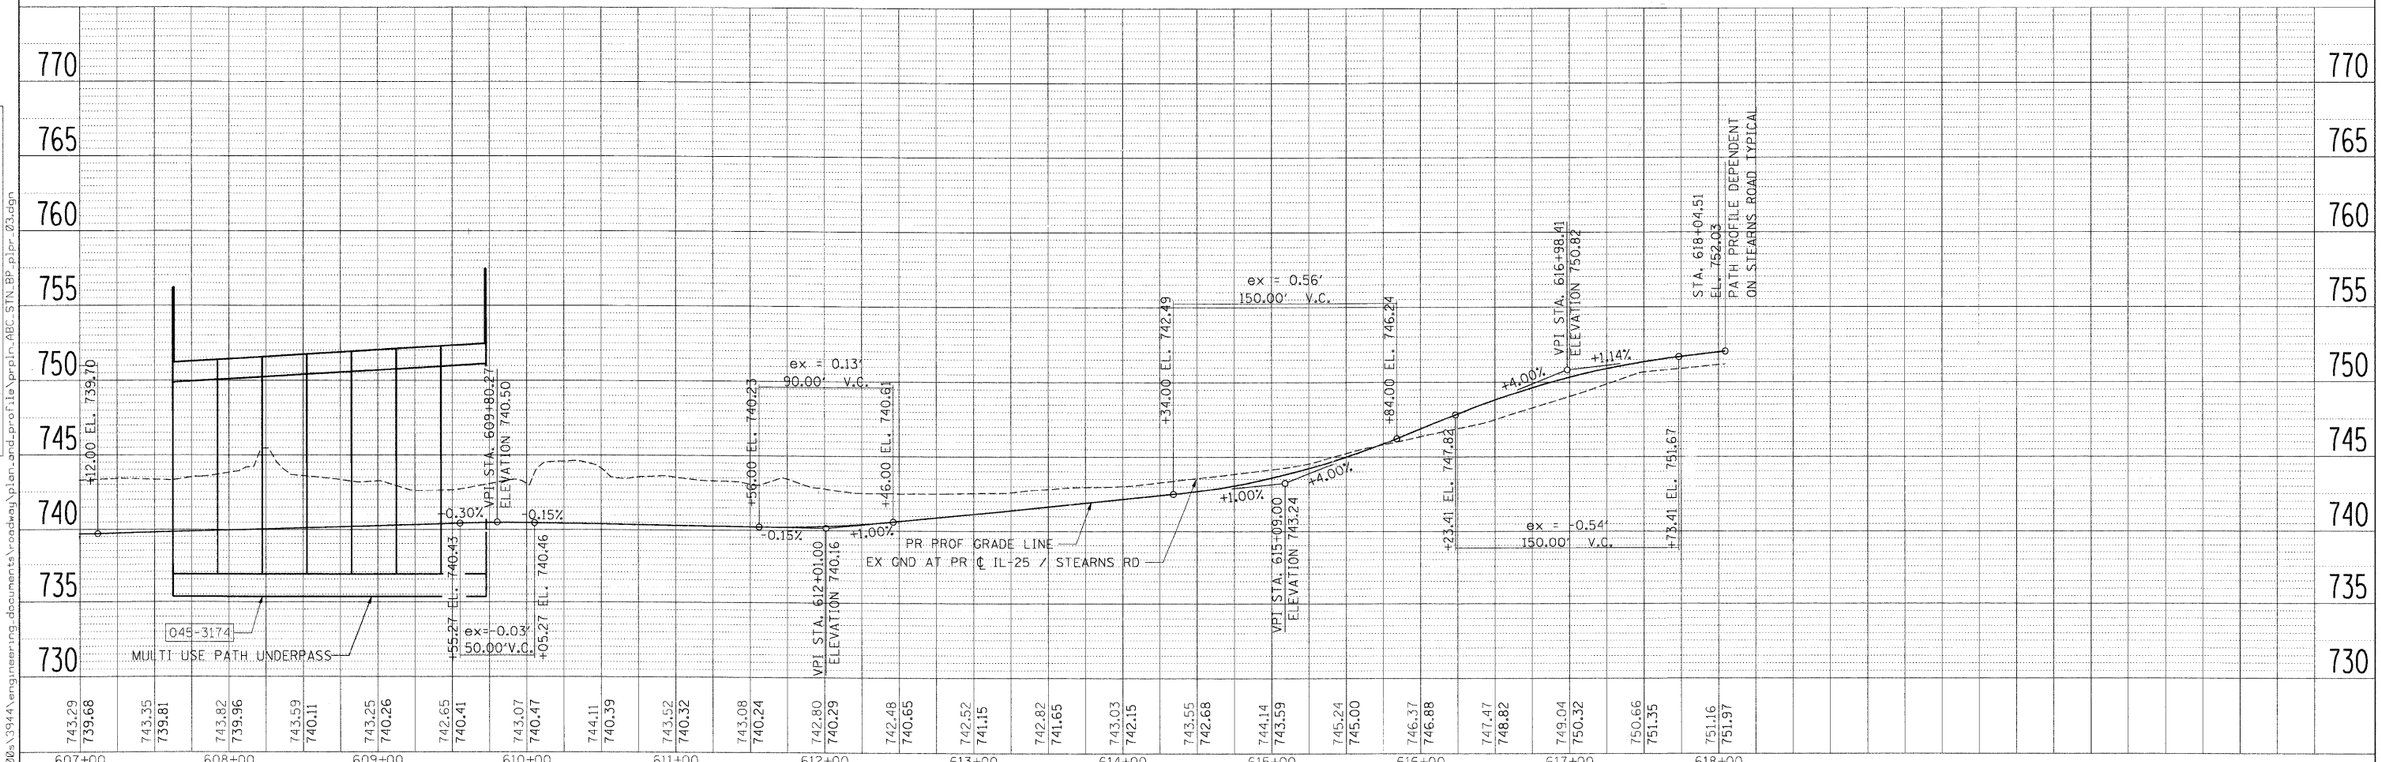

FILE NAME = $FILES$	USER NAME = $USER$	DESIGNED - JRM	REVISED -
		DRAWN - NMM	REVISED -
	PLOT SCALE = 50.0000 ' / IN.	CHECKED - JNR	REVISED -
	PLOT DATE = 3/30/2009	DATE - 3/31/09	REVISED -

KANE COUNTY
DIVISION OF TRANSPORTATION

MULTI USE PATH
PLAN AND PROFILE
IL 25 / STEARNS ROAD

SCALE: | SHEET NO. OF SHEETS | STA. TO STA.

F.A. RTE.	SECTION	COUNTY	TOTAL SHEETS	SHEET NO.
361	06-00214-15-BR	KANE/DUPAGE	545	74
		CONTRACT NO. 63074		
FED. ROAD DIST. NO.	ILLINOIS	FED. AID PROJECT		