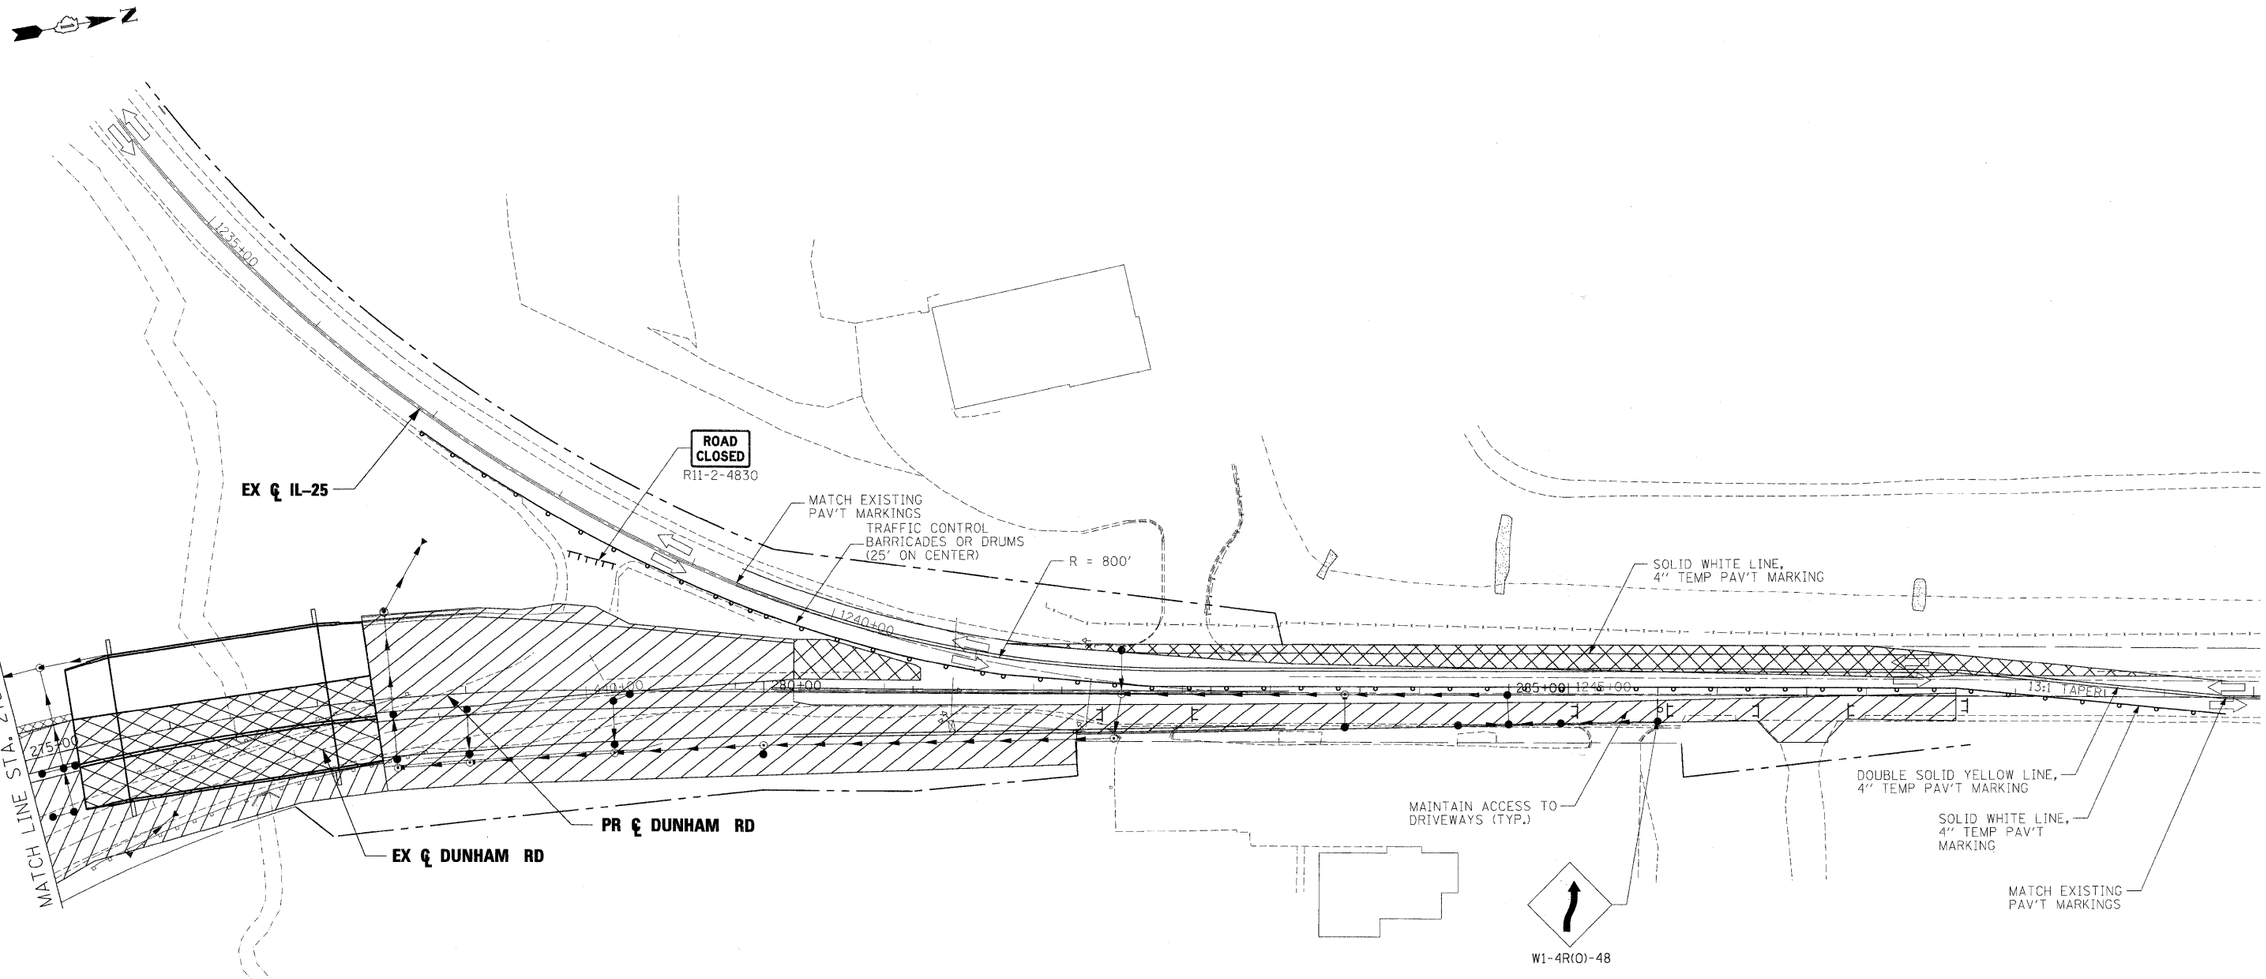

LEGEND

- WORK ZONE
- TEMPORARY PAVEMENT
- DETENTION POND
- TRAFFIC CONTROL BARRICADES OR DRUMS

0 50' 100'

SCALE: 1"=50'

NOTES:

1. FOR ADVANCE SIGNAGE SEE SEQUENCE OF CONSTRUCTION STAGE 2A
2. ANY PAVEMENT MARKINGS BEYOND THE CONSTRUCTION LIMITS WILL BE TEMPORARY PAVEMENT MARKING TAPE.

x:\3900s\3944\engineering documents\MOT\prplin_ABC_DUN_mot2A_03.dgn

FILE NAME = $FILES$	USER NAME = $USER$	DESIGNED - BJW	REVISED -
		DRAWN - DMS	REVISED -
	PLOT SCALE = 50.00 ' / IN.	CHECKED - JNR	REVISED -
	PLOT DATE = 3/30/2009	DATE - 3/31/09	REVISED -

KANE COUNTY
DIVISION OF TRANSPORTATION

MAINTENANCE OF TRAFFIC
DUNHAM ROAD
STAGE 2A

SCALE: | SHEET NO. OF SHEETS | STA. | TO STA.

F.A. RTE.	SECTION	COUNTY	TOTAL SHEETS	SHEET NO.
361	06-00214-15-BR	KANE/DUPAGE	545	105
		CONTRACT NO. 63074		
FED. ROAD DIST. NO.	ILLINOIS	FED. AID PROJECT		