WETLAND 14

WETLAND FILL 0.04 A

WETLAND 15

WETLAND FILL 0.16 A

N-106 N-13 N-107 N-12 N-105 N-14 N-05 N-104 N-09 N-103 N-10 N-100 N-06 N-54 N-04 N-03 N-53 N-02 N-52 N-00 N-51 N-01

F-00 F-51 F-01

GILBERT ST

485+00 490+00 495+00

MULTI USE PATH

IL-25 /STEARNS RD

MATCH LINE STA. 498+50.00

CONNECT TO STRUCTURE S1106 IN CONTRACT 63075

EX FLOODPLAIN BOUNDARY

H: 0 50' 100' 1" = 50'

V: 0 5' 10' 1" = 5'

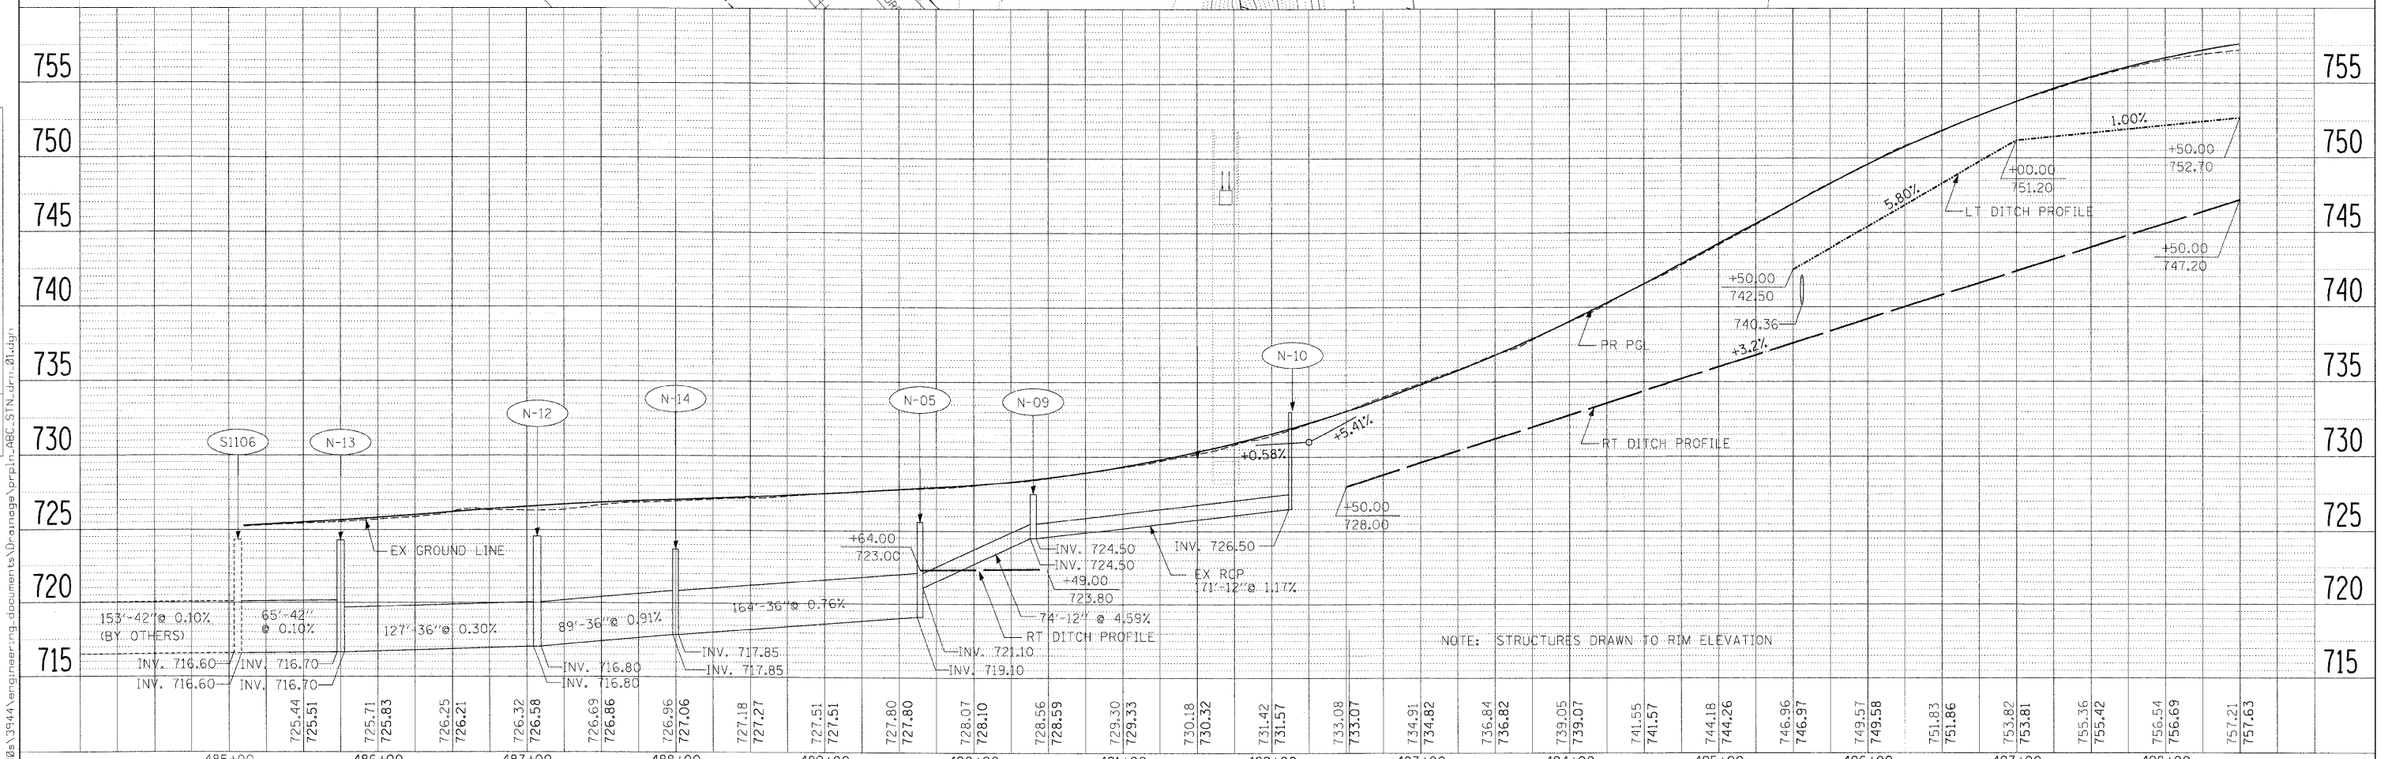

PLAN: SURVEYED; PLOTTED; DRAWN; CHECKED; R/L OF WAY CHECKED; NOTE BOOK; NO.; CADD FILE NAME; BY; DATE

PROFILE: SURVEYED; PLOTTED; DRAWN; CHECKED; STRUCTURE NO(S)/RS GRID; NOTE BOOK; NO.; BY; DATE

x:\3900s\3944\engineering documents\Drainage\prpln_ABC_STN_drn_01.dgn

FILE NAME = $FILES$	USER NAME = $USER$	DESIGNED - TJR	REVISED -
		DRAWN - AAF	REVISED -
	PLOT SCALE = 50.0000 ' / IN.	CHECKED - JNR	REVISED -
	PLOT DATE = 3/30/2009	DATE - 3/31/09	REVISED -

KANE COUNTY
DIVISION OF TRANSPORTATION

DRAINAGE AND UTILITY PLAN AND PROFILE
IL 25 / STEARNS ROAD

SCALE: | SHEET NO. OF SHEETS | STA. 484+09.91 TO STA. 498+50.00

F.A. RTE.	SECTION	COUNTY	TOTAL SHEETS	SHEET NO.
361	06-00214-15-BR	KANE/DUPAGE	545	164
		CONTRACT NO. 63074		
FED. ROAD DIST. NO.	ILLINOIS	FED. AID PROJECT		