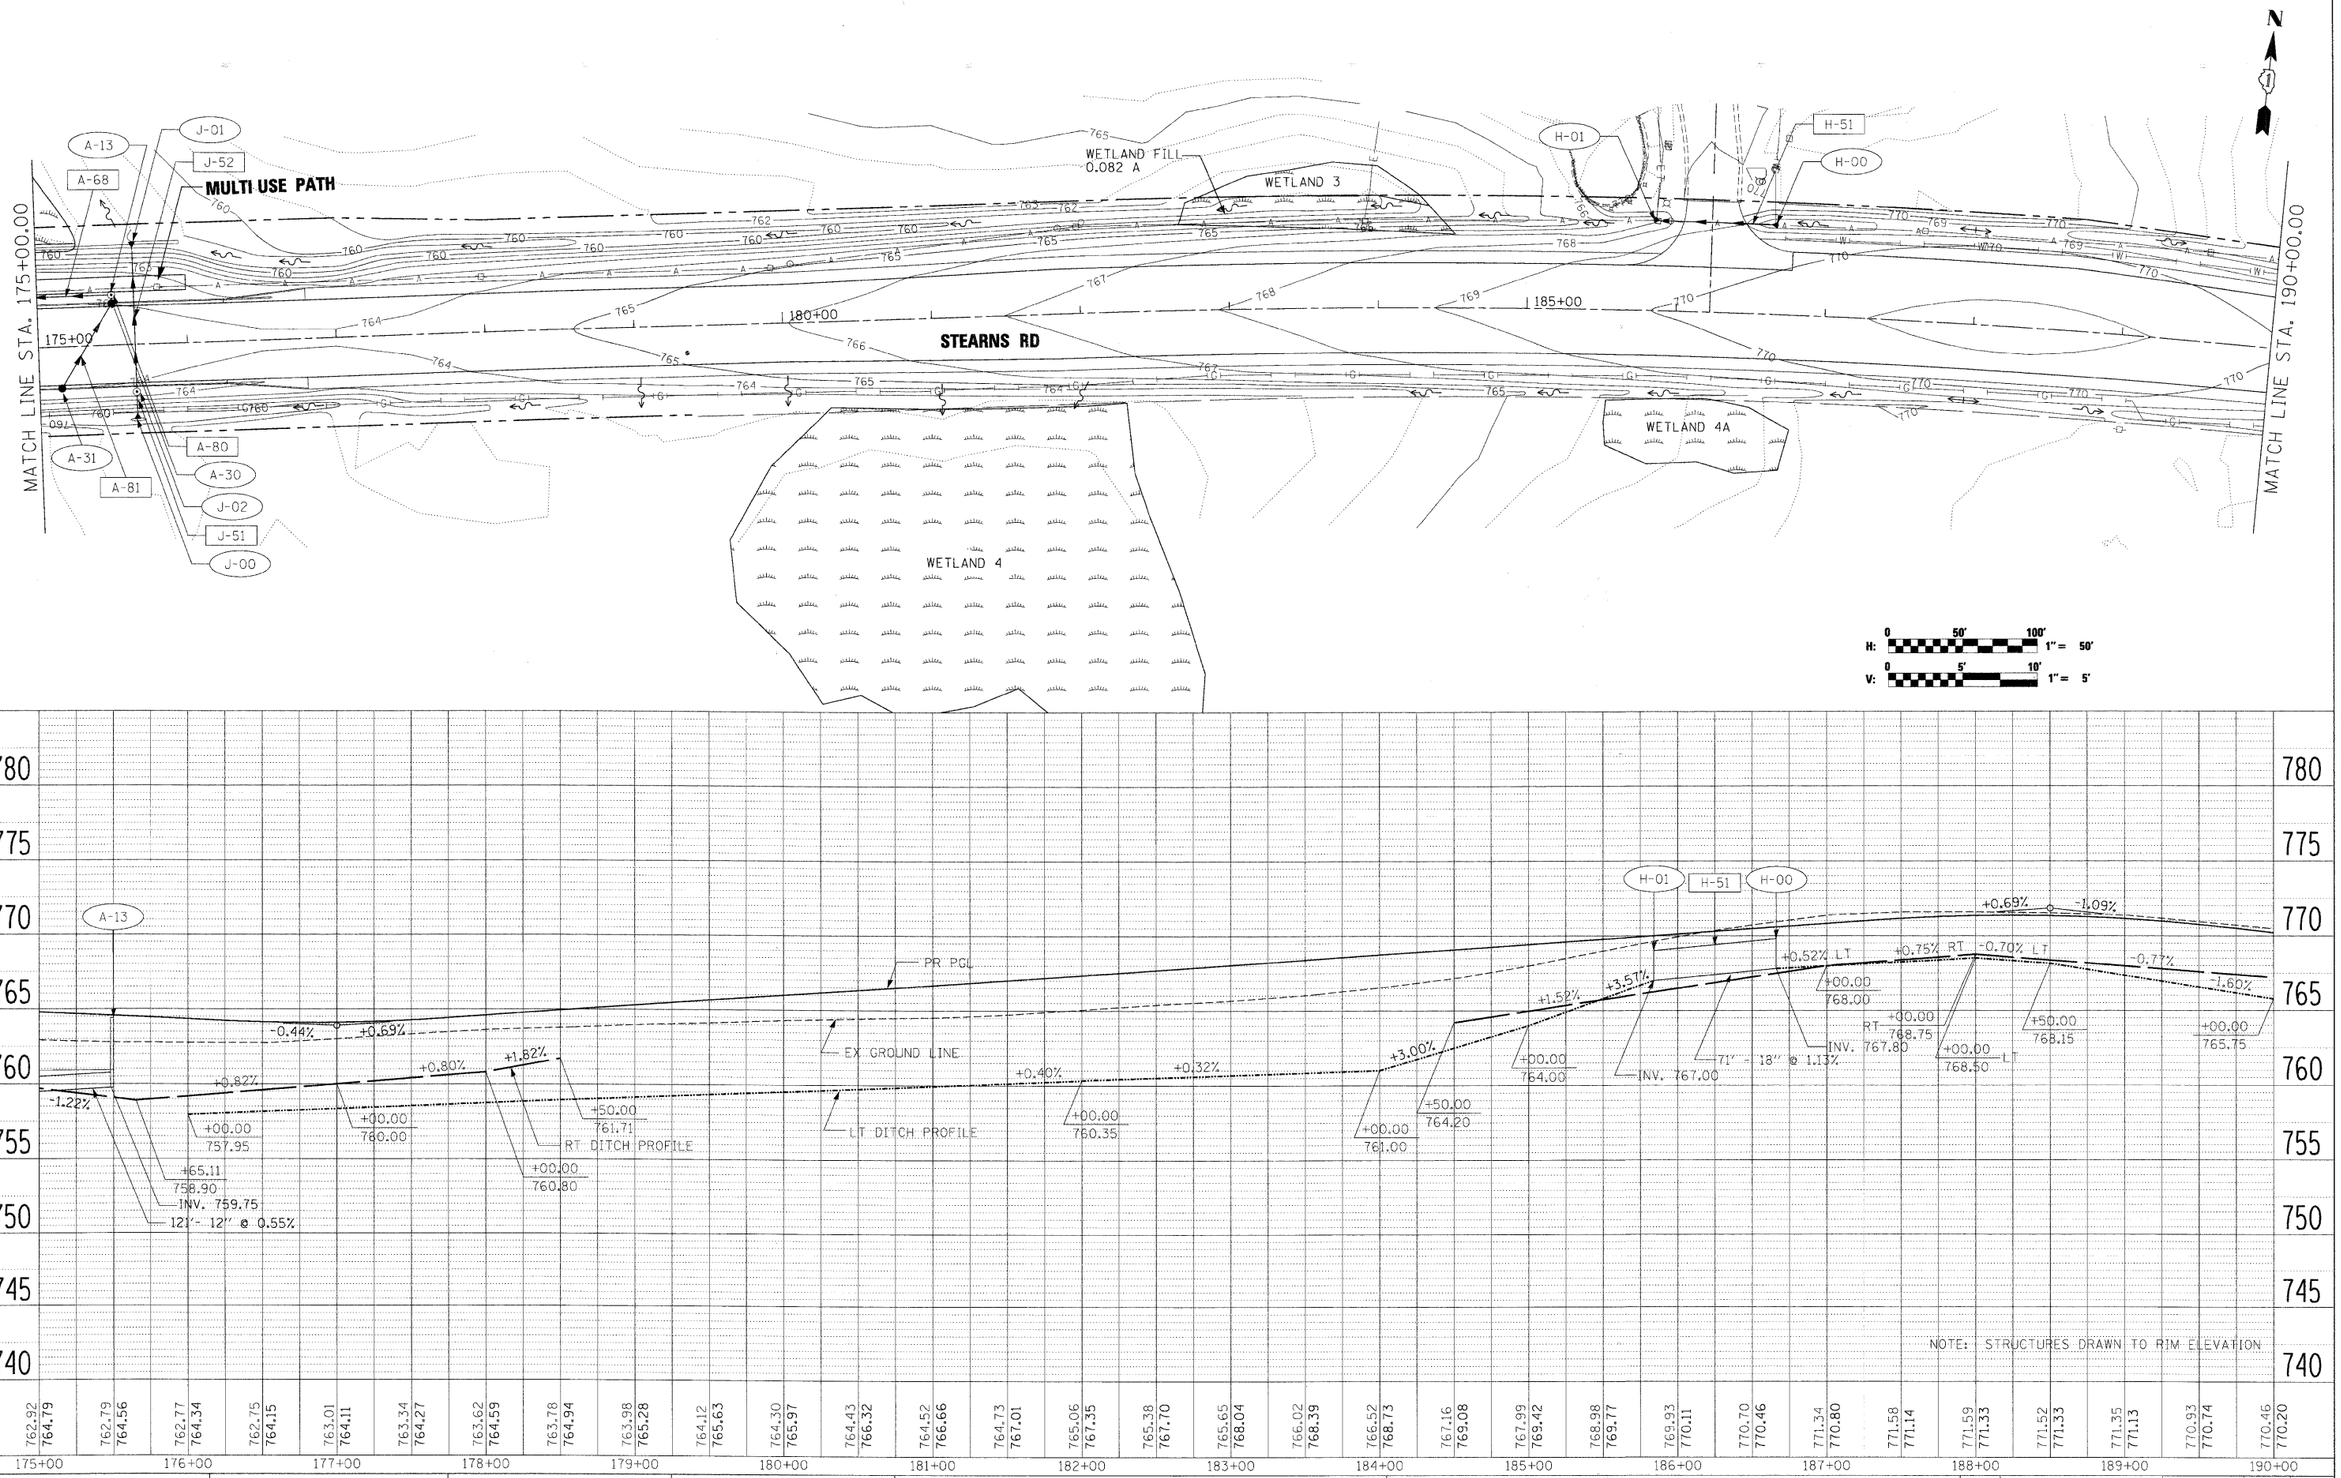

PLAN
SURVEYED
PLOTTED
ALIGNMENT CHECKED
R.T. OF WAY CHECKED
CADD FILE NAME
NOTE BOOK
NO.
BY
DATE

PROFILE
SURVEYED
PLOTTED
GRADES CHECKED
STRUCTURE NO(S)/ATRS CHKD
NOTE BOOK
NO.
BY
DATE

x:\3900s\3944\engineering documents\Drainage\prpln_ABC_STN.dgn_05.dgn

FILE NAME = $FILES$	USER NAME = $USER$	DESIGNED - TJR	REVISED -
		DRAWN - AAF	REVISED -
	PLOT SCALE = 50.0000 ' / IN.	CHECKED - JNR	REVISED -
	PLOT DATE = 3/30/2009	DATE - 3/31/09	REVISED -

KANE COUNTY
DIVISION OF TRANSPORTATION

DRAINAGE AND UTILITY PLAN AND PROFILE
STEARNS ROAD

SCALE: | SHEET NO. OF SHEETS | STA. 175+00.00 TO STA. 190+00.00

F.A. RTE.	SECTION	COUNTY	TOTAL SHEETS	SHEET NO.
361	06-00214-15-BR	KANE/DUPAGE	545	168
		CONTRACT NO. 63074		
FED. ROAD DIST. NO.	ILLINOIS	FED. AID PROJECT		