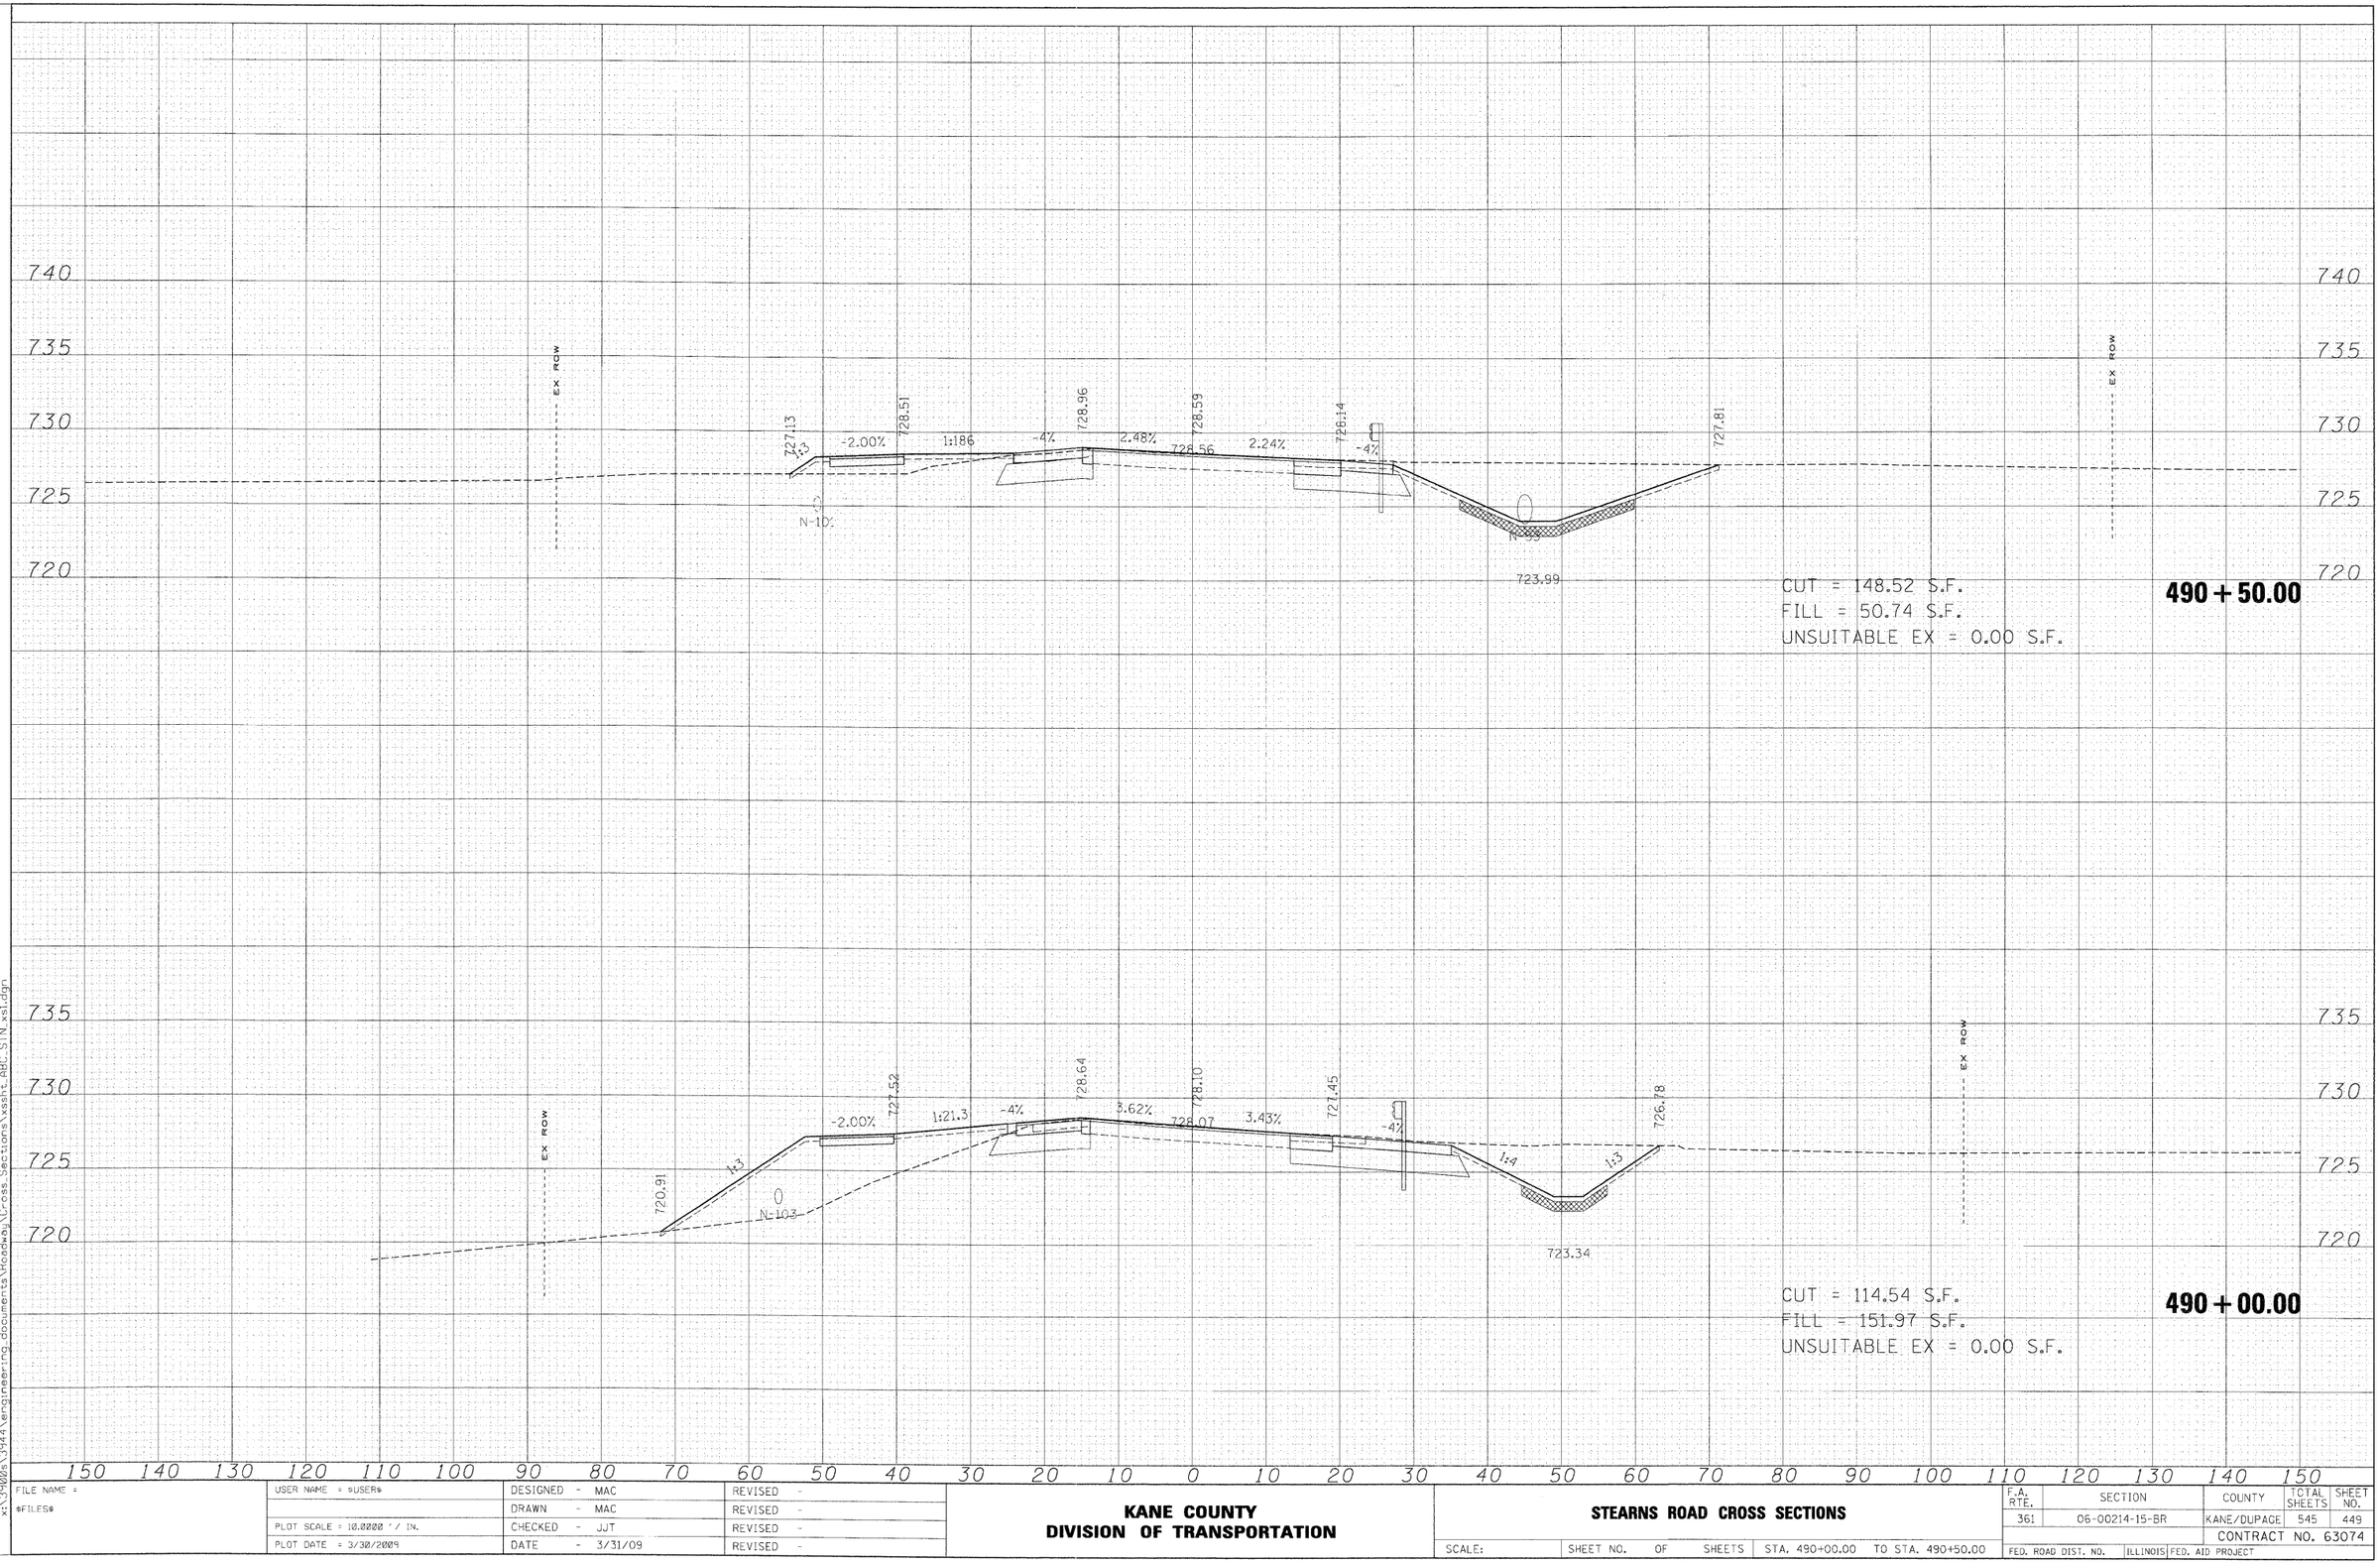

FINAL SURVEY
SURVEYED
PLOTTED
TEMPLATE
NOTE BOOK
AREAS
NO.
AREAS CHECKED
DATE

ORIGINAL SURVEY
SURVEYED
PLOTTED
TEMPLATE
NOTE BOOK
AREAS
NO.
AREAS CHECKED
DATE

x:\3900s\3944\engineering documents\Roadway\Cross Sections\xssht ABC STN xsl.dgn

FILE NAME = $FILES$	USER NAME = $USER$	DESIGNED - MAC	REVISED -
		DRAWN - MAC	REVISED -
	PLOT SCALE = 10.0000 ' / IN.	CHECKED - JJT	REVISED -
	PLOT DATE = 3/30/2009	DATE - 3/31/09	REVISED -

KANE COUNTY
DIVISION OF TRANSPORTATION

STEARNS ROAD CROSS SECTIONS

SCALE: | SHEET NO. OF SHEETS | STA. 490+00.00 TO STA. 490+50.00

F.A. RTE.	SECTION	COUNTY	TOTAL SHEETS	SHEET NO.
361	06-00214-15-BR	KANE/DUPAGE	545	449
		CONTRACT NO. 63074		
FED. ROAD DIST. NO.	ILLINOIS	FED. AID PROJECT		