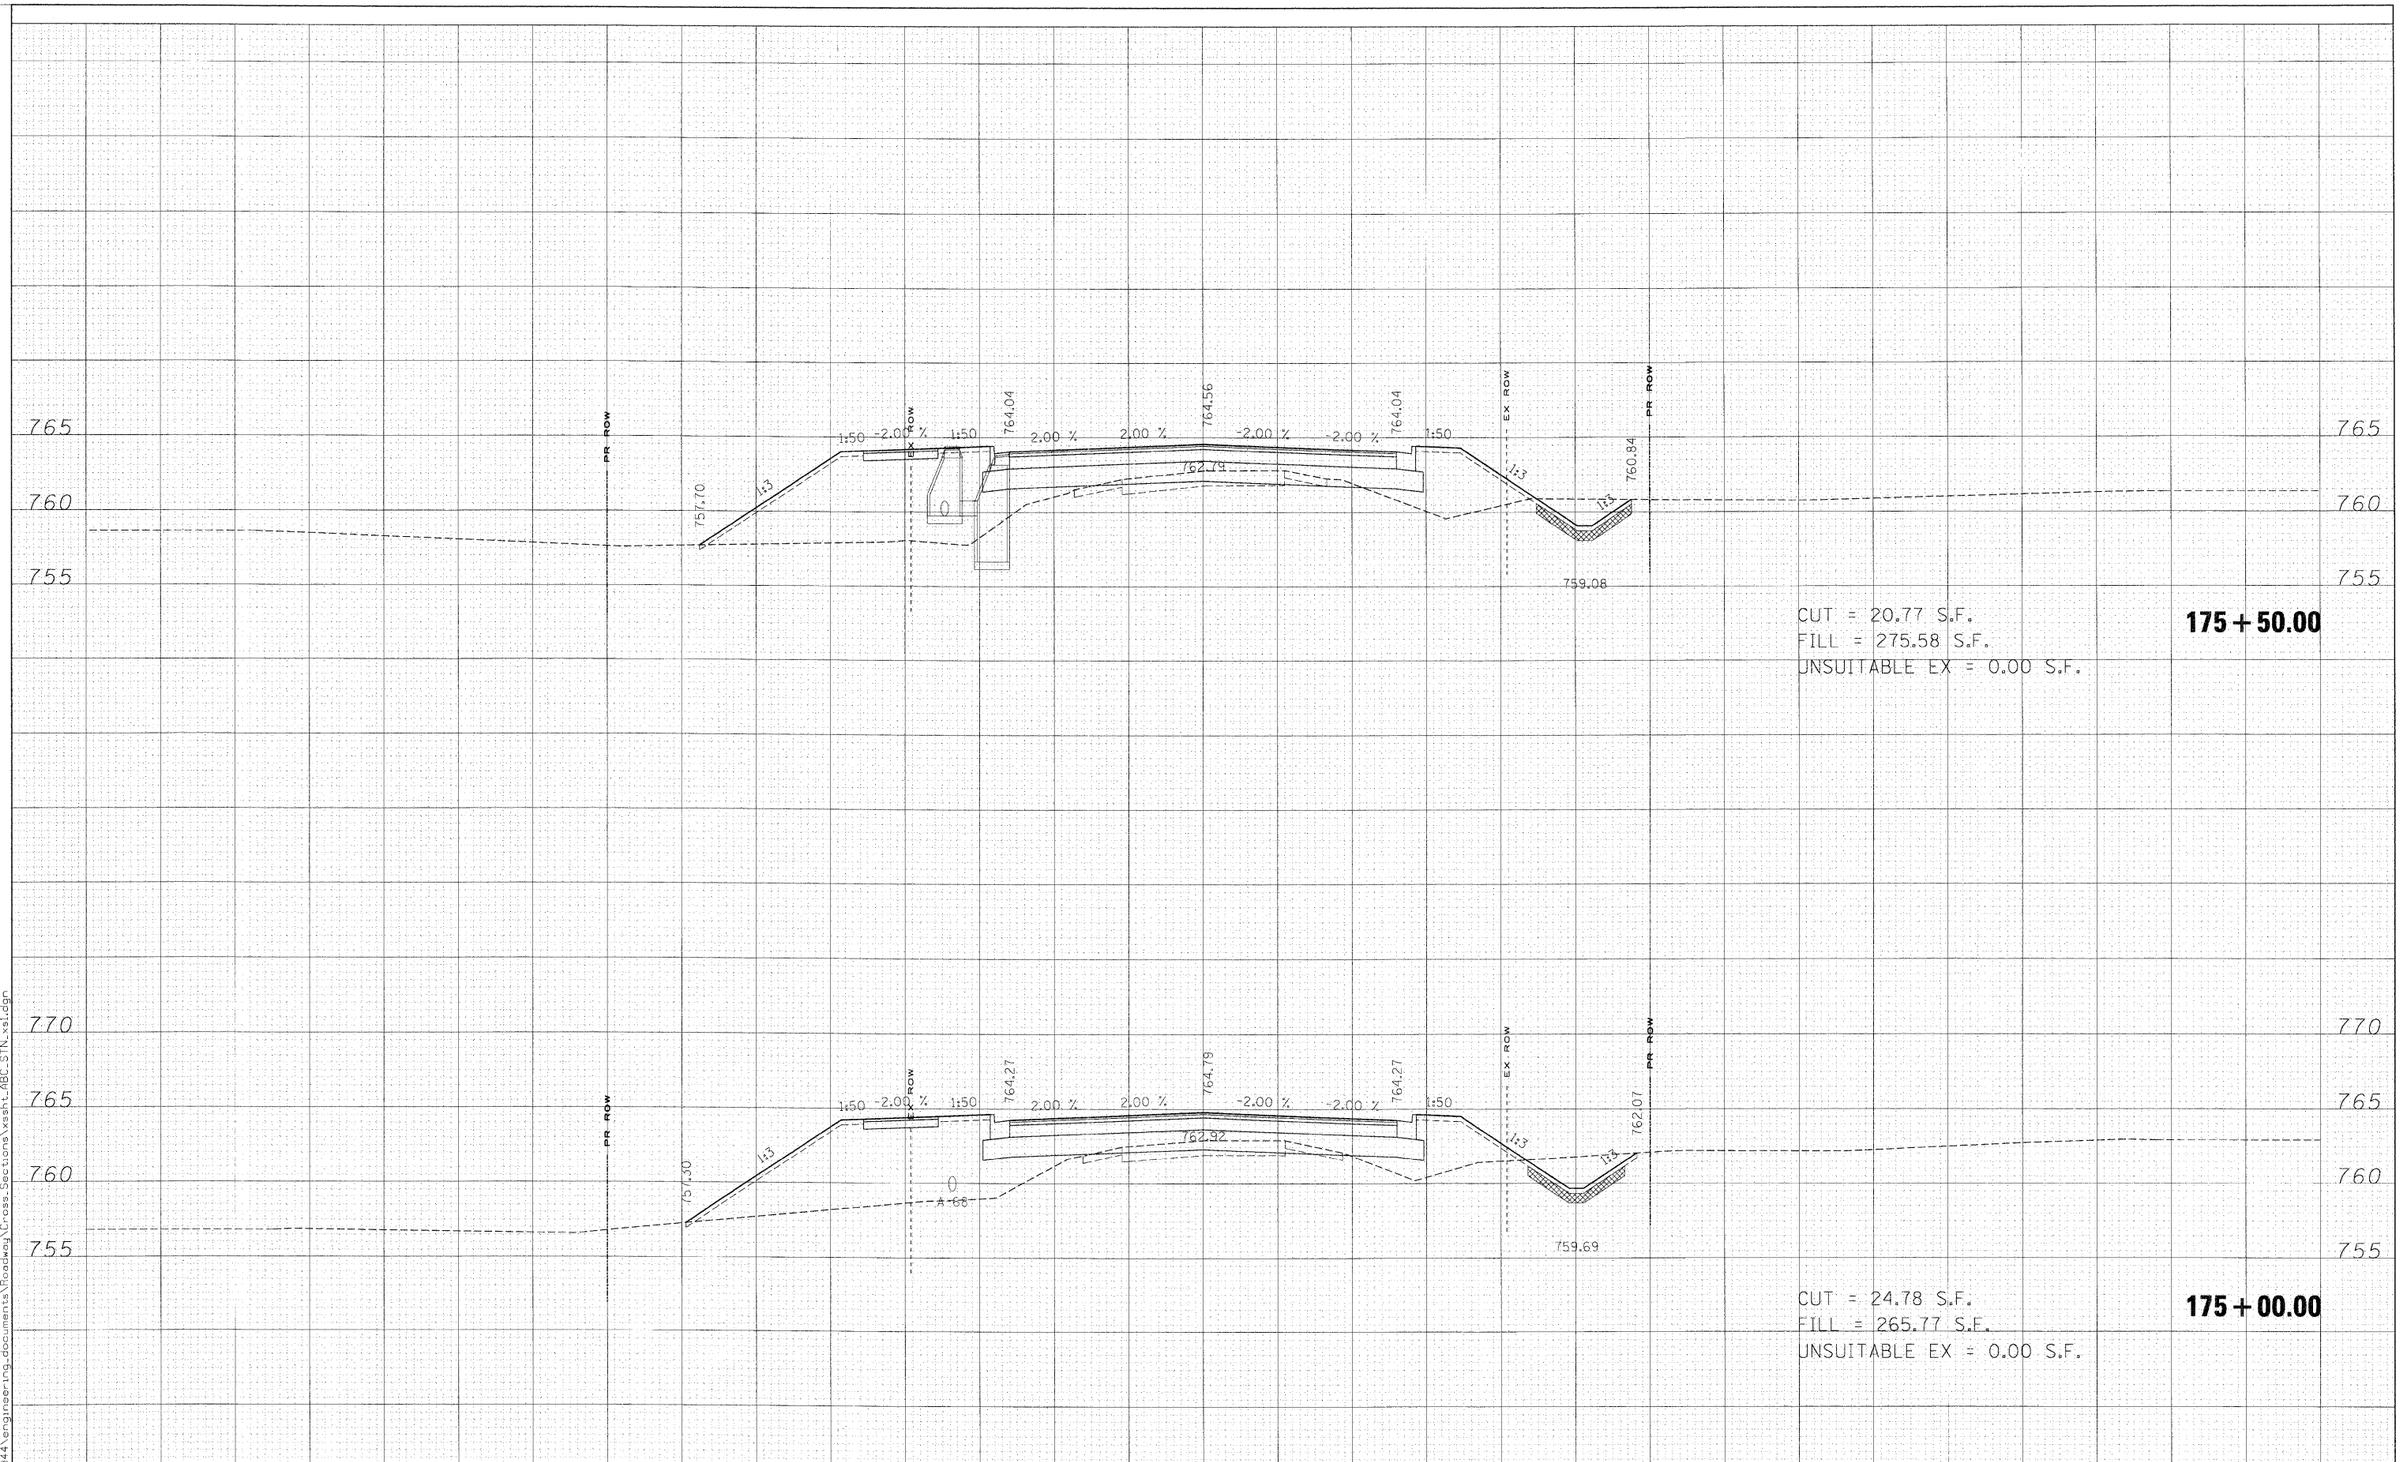

CUT = 20.77 S.F.
FILL = 275.58 S.F.
UNSUITABLE EX = 0.00 S.F.

175 + 50.00

CUT = 24.78 S.F.
FILL = 265.77 S.F.
UNSUITABLE EX = 0.00 S.F.

175 + 00.00

FINAL SURVEY	
NOTE BOOK	SURVEYED / PLOTTED / TEMPLATE / AREAS / AREAS CHECKED
NO.	

ORIGINAL SURVEY	
NOTE BOOK	SURVEYED / PLOTTED / TEMPLATE / AREAS / AREAS CHECKED
NO.	

x:\3900s\3944\engineering_documents\Roadway\Cross_Sections\xsht_ABC_STN_xs1.dgn

FILE NAME = $FILES$	USER NAME = $USER$	DESIGNED - MAC	REVISED -
		DRAWN - MAC	REVISED -
	PLOT SCALE = 10.0000 ' / IN.	CHECKED - JJT	REVISED -
	PLOT DATE = 3/30/2009	DATE - 3/31/09	REVISED -

KANE COUNTY
DIVISION OF TRANSPORTATION

STEARNS ROAD CROSS SECTIONS

SCALE: | SHEET NO. OF SHEETS | STA. 175+00.00 TO STA. 175+50.00

F.A. RTE.	SECTION	COUNTY	TOTAL SHEETS	SHEET NO.
361	06-00214-15-BR	KANE/DUPAGE	545	508

CONTRACT NO. 63074

FED. ROAD DIST. NO. | ILLINOIS | FED. AID PROJECT