NOTES

SEE STANDARD 635006-03 FOR GUARDRAIL MARKER PLACEMENT

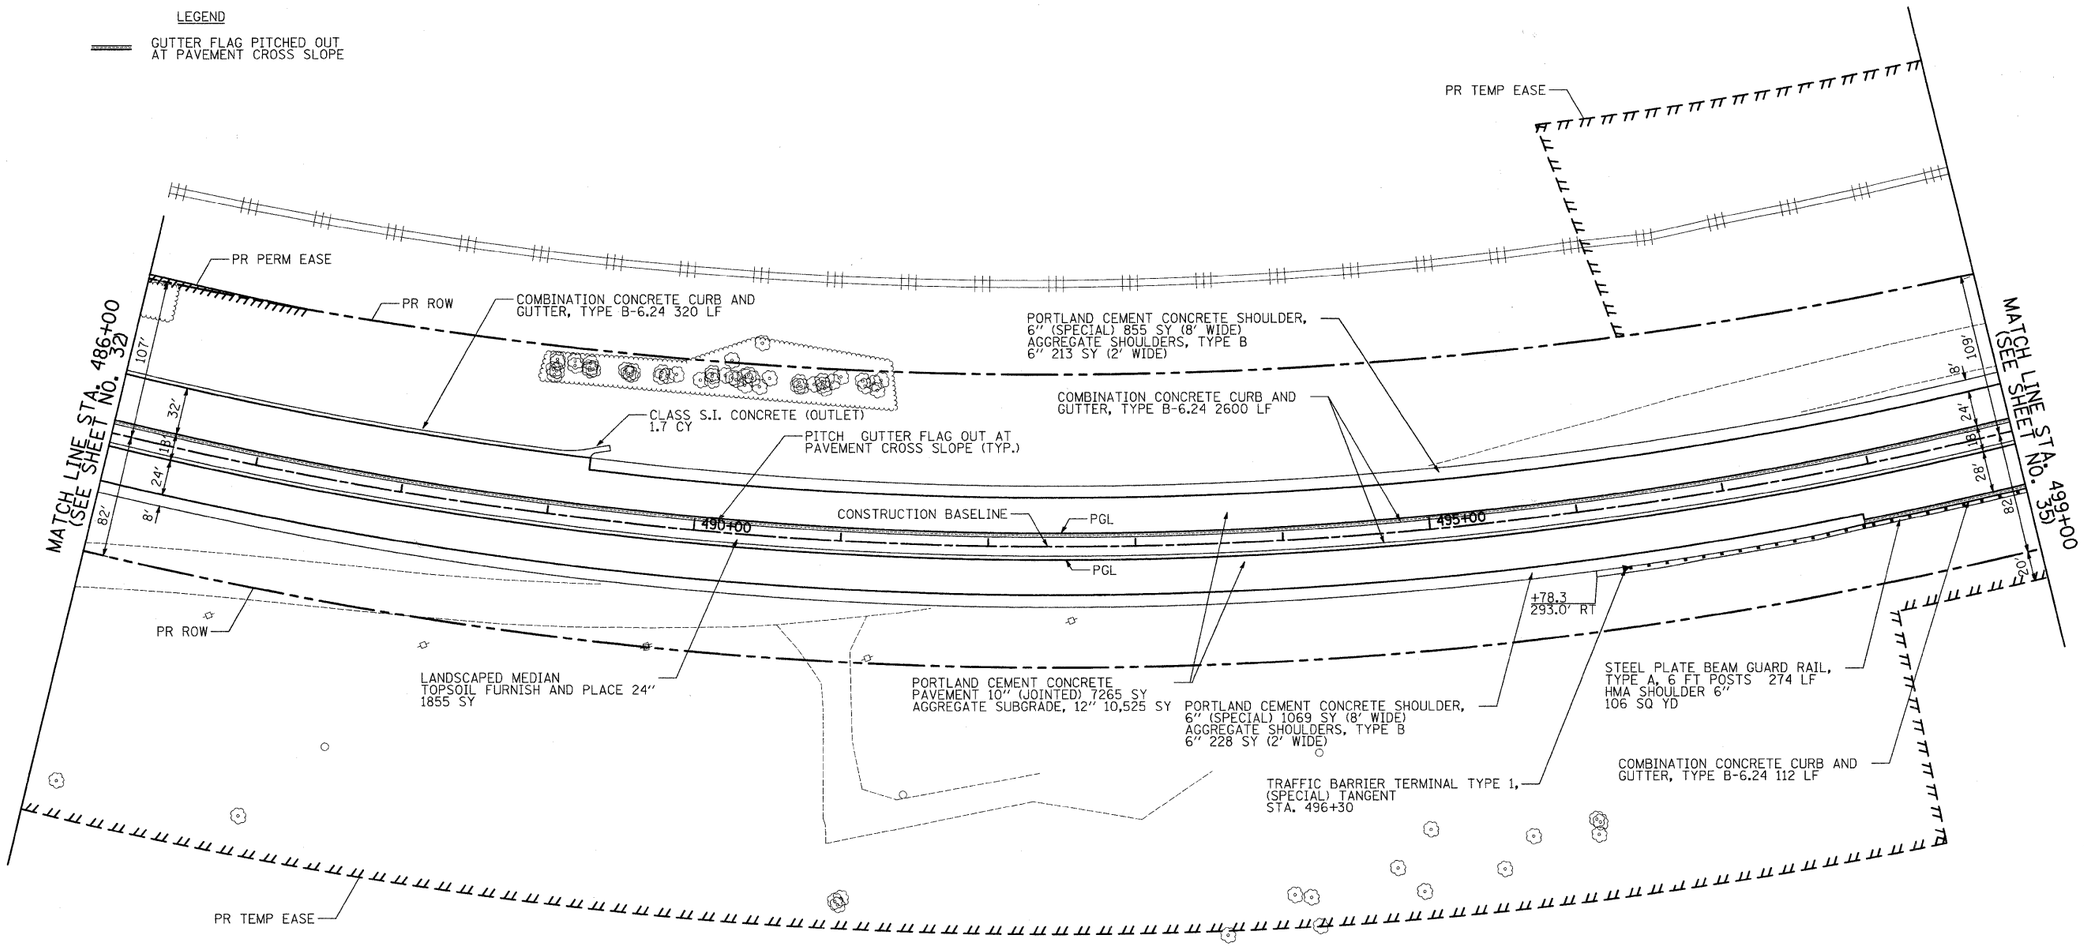

STEARNS ROAD

FILE NAME =	USER NAME = ead	DESIGNED - JSM	REVISED -
CIVILTECH		DRAWN - EDS	REVISED -
	PLOT SCALE = 50.0000 ' / IN.	CHECKED - EAD	REVISED -
	PLOT DATE = 4/16/2009	DATE - 3/30/09	REVISED -

KANE COUNTY
DIVISION OF TRANSPORTATION

PLAN & PROFILE – STEARNS ROAD

SCALE: 1"=50' | SHEET NO. 5 OF 7 SHEETS | STA. 486+00 TO STA. 499+00

F.A. RTE.	SECTION	COUNTY	TOTAL SHEETS	SHEET NO.
361	06-00214-25-BR	KANE	220	33
		CONTRACT NO. 63076		
FED. ROAD DIST. NO. 1	ILLINOIS	FED. AID PROJECT		