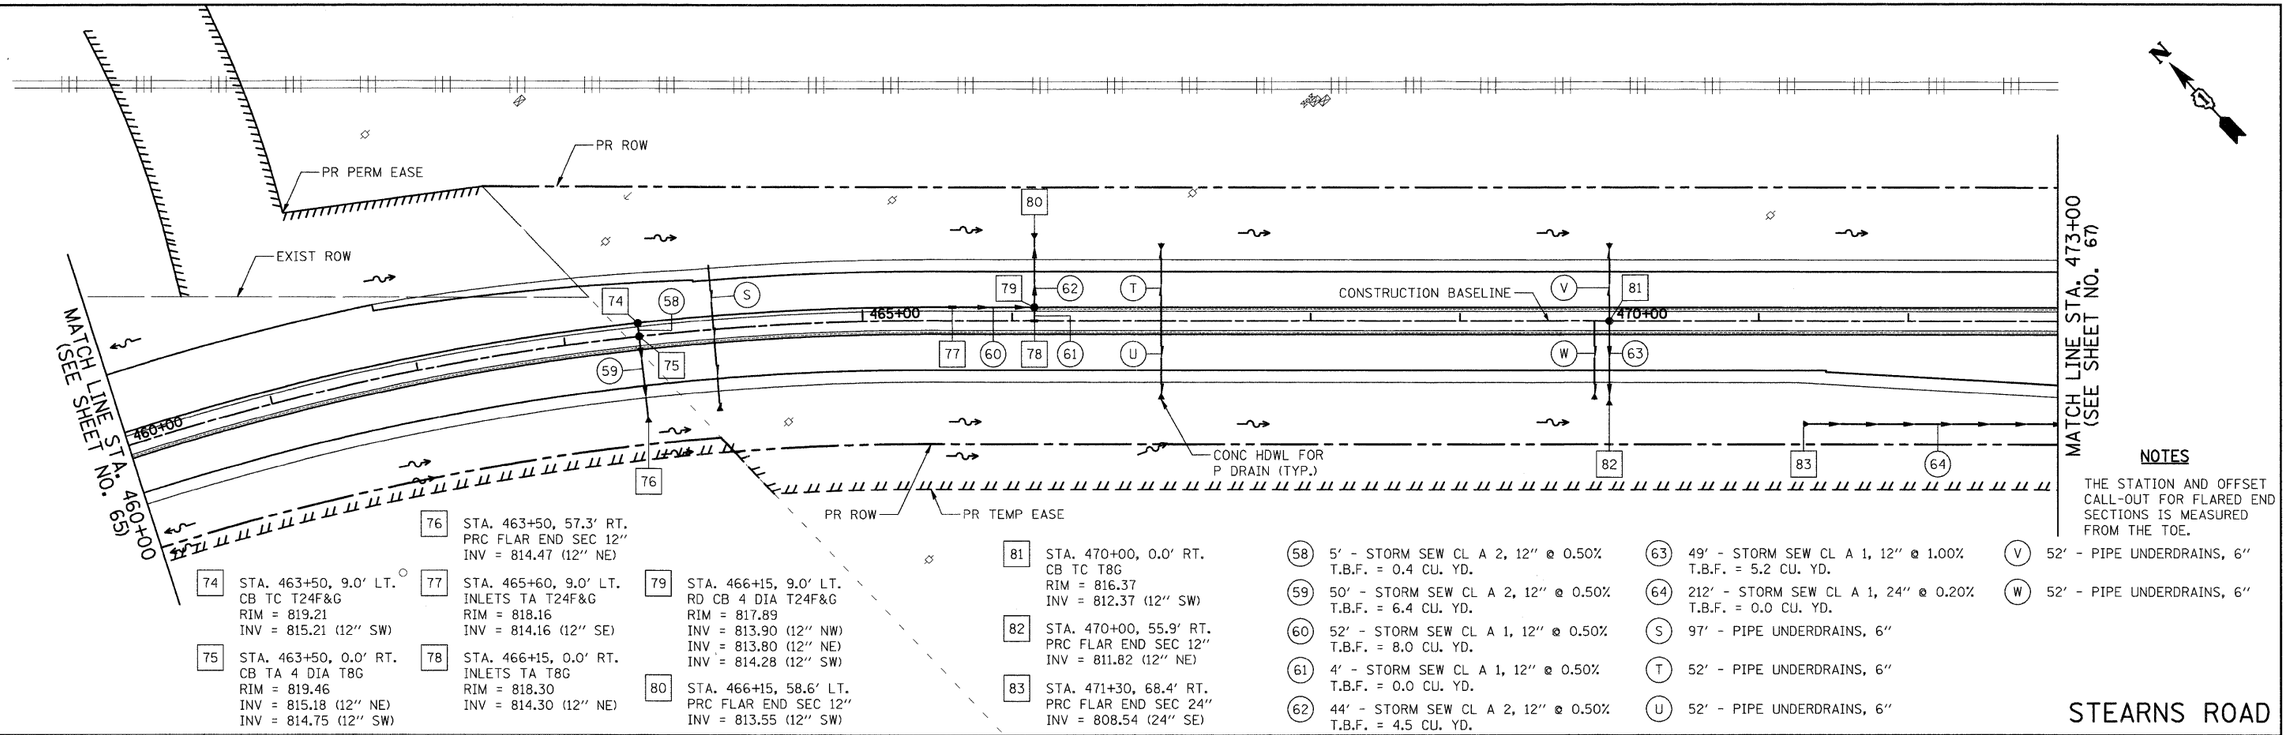

76 STA. 463+50, 57.3' RT.
PRC FLAR END SEC 12"
INV = 814.47 (12" NE)

74 STA. 463+50, 9.0' LT.
CB TC T24F&G
RIM = 819.21
INV = 815.21 (12" SW)

75 STA. 463+50, 0.0' RT.
CB TA 4 DIA T8G
RIM = 819.46
INV = 815.18 (12" NE)
INV = 814.75 (12" SW)

77 STA. 465+60, 9.0' LT.
INLETS TA T24F&G
RIM = 818.16
INV = 814.16 (12" SE)

78 STA. 466+15, 0.0' RT.
INLETS TA T8G
RIM = 818.30
INV = 814.30 (12" NE)

79 STA. 466+15, 9.0' LT.
RD CB 4 DIA T24F&G
RIM = 817.89
INV = 813.90 (12" NW)
INV = 813.80 (12" NE)
INV = 814.28 (12" SW)

80 STA. 466+15, 58.6' LT.
PRC FLAR END SEC 12"
INV = 813.55 (12" SW)

81 STA. 470+00, 0.0' RT.
CB TC T8G
RIM = 816.37
INV = 812.37 (12" SW)

82 STA. 470+00, 55.9' RT.
PRC FLAR END SEC 12"
INV = 811.82 (12" NE)

83 STA. 471+30, 68.4' RT.
PRC FLAR END SEC 24"
INV = 808.54 (24" SE)

58 5' - STORM SEW CL A 2, 12" @ 0.50%
T.B.F. = 0.4 CU. YD.

59 50' - STORM SEW CL A 2, 12" @ 0.50%
T.B.F. = 6.4 CU. YD.

60 52' - STORM SEW CL A 1, 12" @ 0.50%
T.B.F. = 8.0 CU. YD.

61 4' - STORM SEW CL A 1, 12" @ 0.50%
T.B.F. = 0.0 CU. YD.

62 44' - STORM SEW CL A 2, 12" @ 0.50%
T.B.F. = 4.5 CU. YD.

63 49' - STORM SEW CL A 1, 12" @ 1.00%
T.B.F. = 5.2 CU. YD.

64 212' - STORM SEW CL A 1, 24" @ 0.20%
T.B.F. = 0.0 CU. YD.

S 97' - PIPE UNDERDRAINS, 6"

T 52' - PIPE UNDERDRAINS, 6"

U 52' - PIPE UNDERDRAINS, 6"

V 52' - PIPE UNDERDRAINS, 6"

W 52' - PIPE UNDERDRAINS, 6"

NOTES

THE STATION AND OFFSET CALL-OUT FOR FLARED END SECTIONS IS MEASURED FROM THE TOE.

STEARNS ROAD

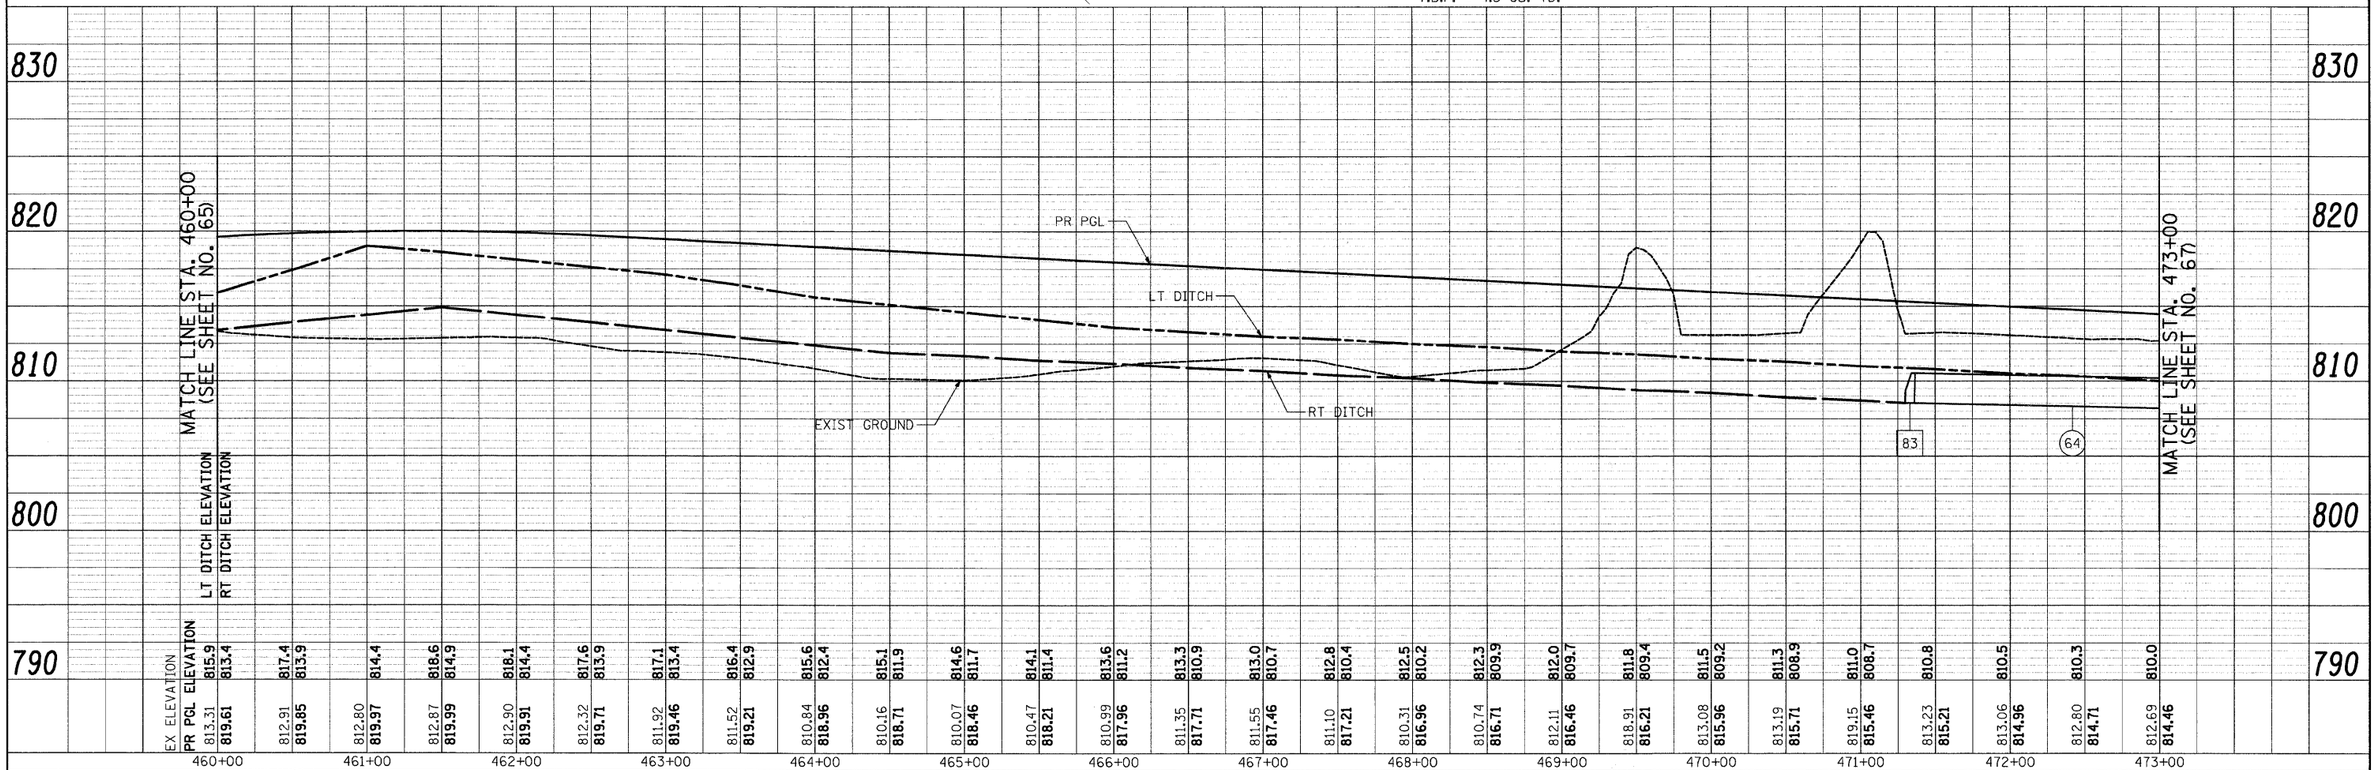

FILE NAME =	USER NAME = mjp	DESIGNED - MJP	REVISED -	KANE COUNTY DIVISION OF TRANSPORTATION	DRAINAGE AND UTILITIES – STEARNS ROAD	F.A. RTE.	SECTION	COUNTY	TOTAL SHEETS / SHEET NO.
CIVILTECH		DRAWN - MJP	REVISED -			361	06-00214-25-BR	KANE	220 / 66
	PLOT SCALE = 50.0000 ' / IN.	CHECKED - DNM	REVISED -		SCALE: 1"=50'	SHEET NO. 4 OF 14 SHEETS	STA. 460+00 TO STA. 473+00	CONTRACT NO. 63076	
	PLOT DATE = 3/27/2009	DATE - 3/30/09	REVISED -			FED. ROAD DIST. NO. 1	ILLINOIS	FED. AID PROJECT	

PLAN — NOTE BOOK NO. — SURVEYED / PLOTTED / ALIGNMENT CHECKED / RT. OF WAY CHECKED / CADD FILE NAME — BY — DATE

PROFILE — NOTE BOOK NO. — SURVEYED / PLOTTED / GRADES CHECKED / B.M. NOTED / STRUCTURE NOTATNS CHKD — BY — DATE