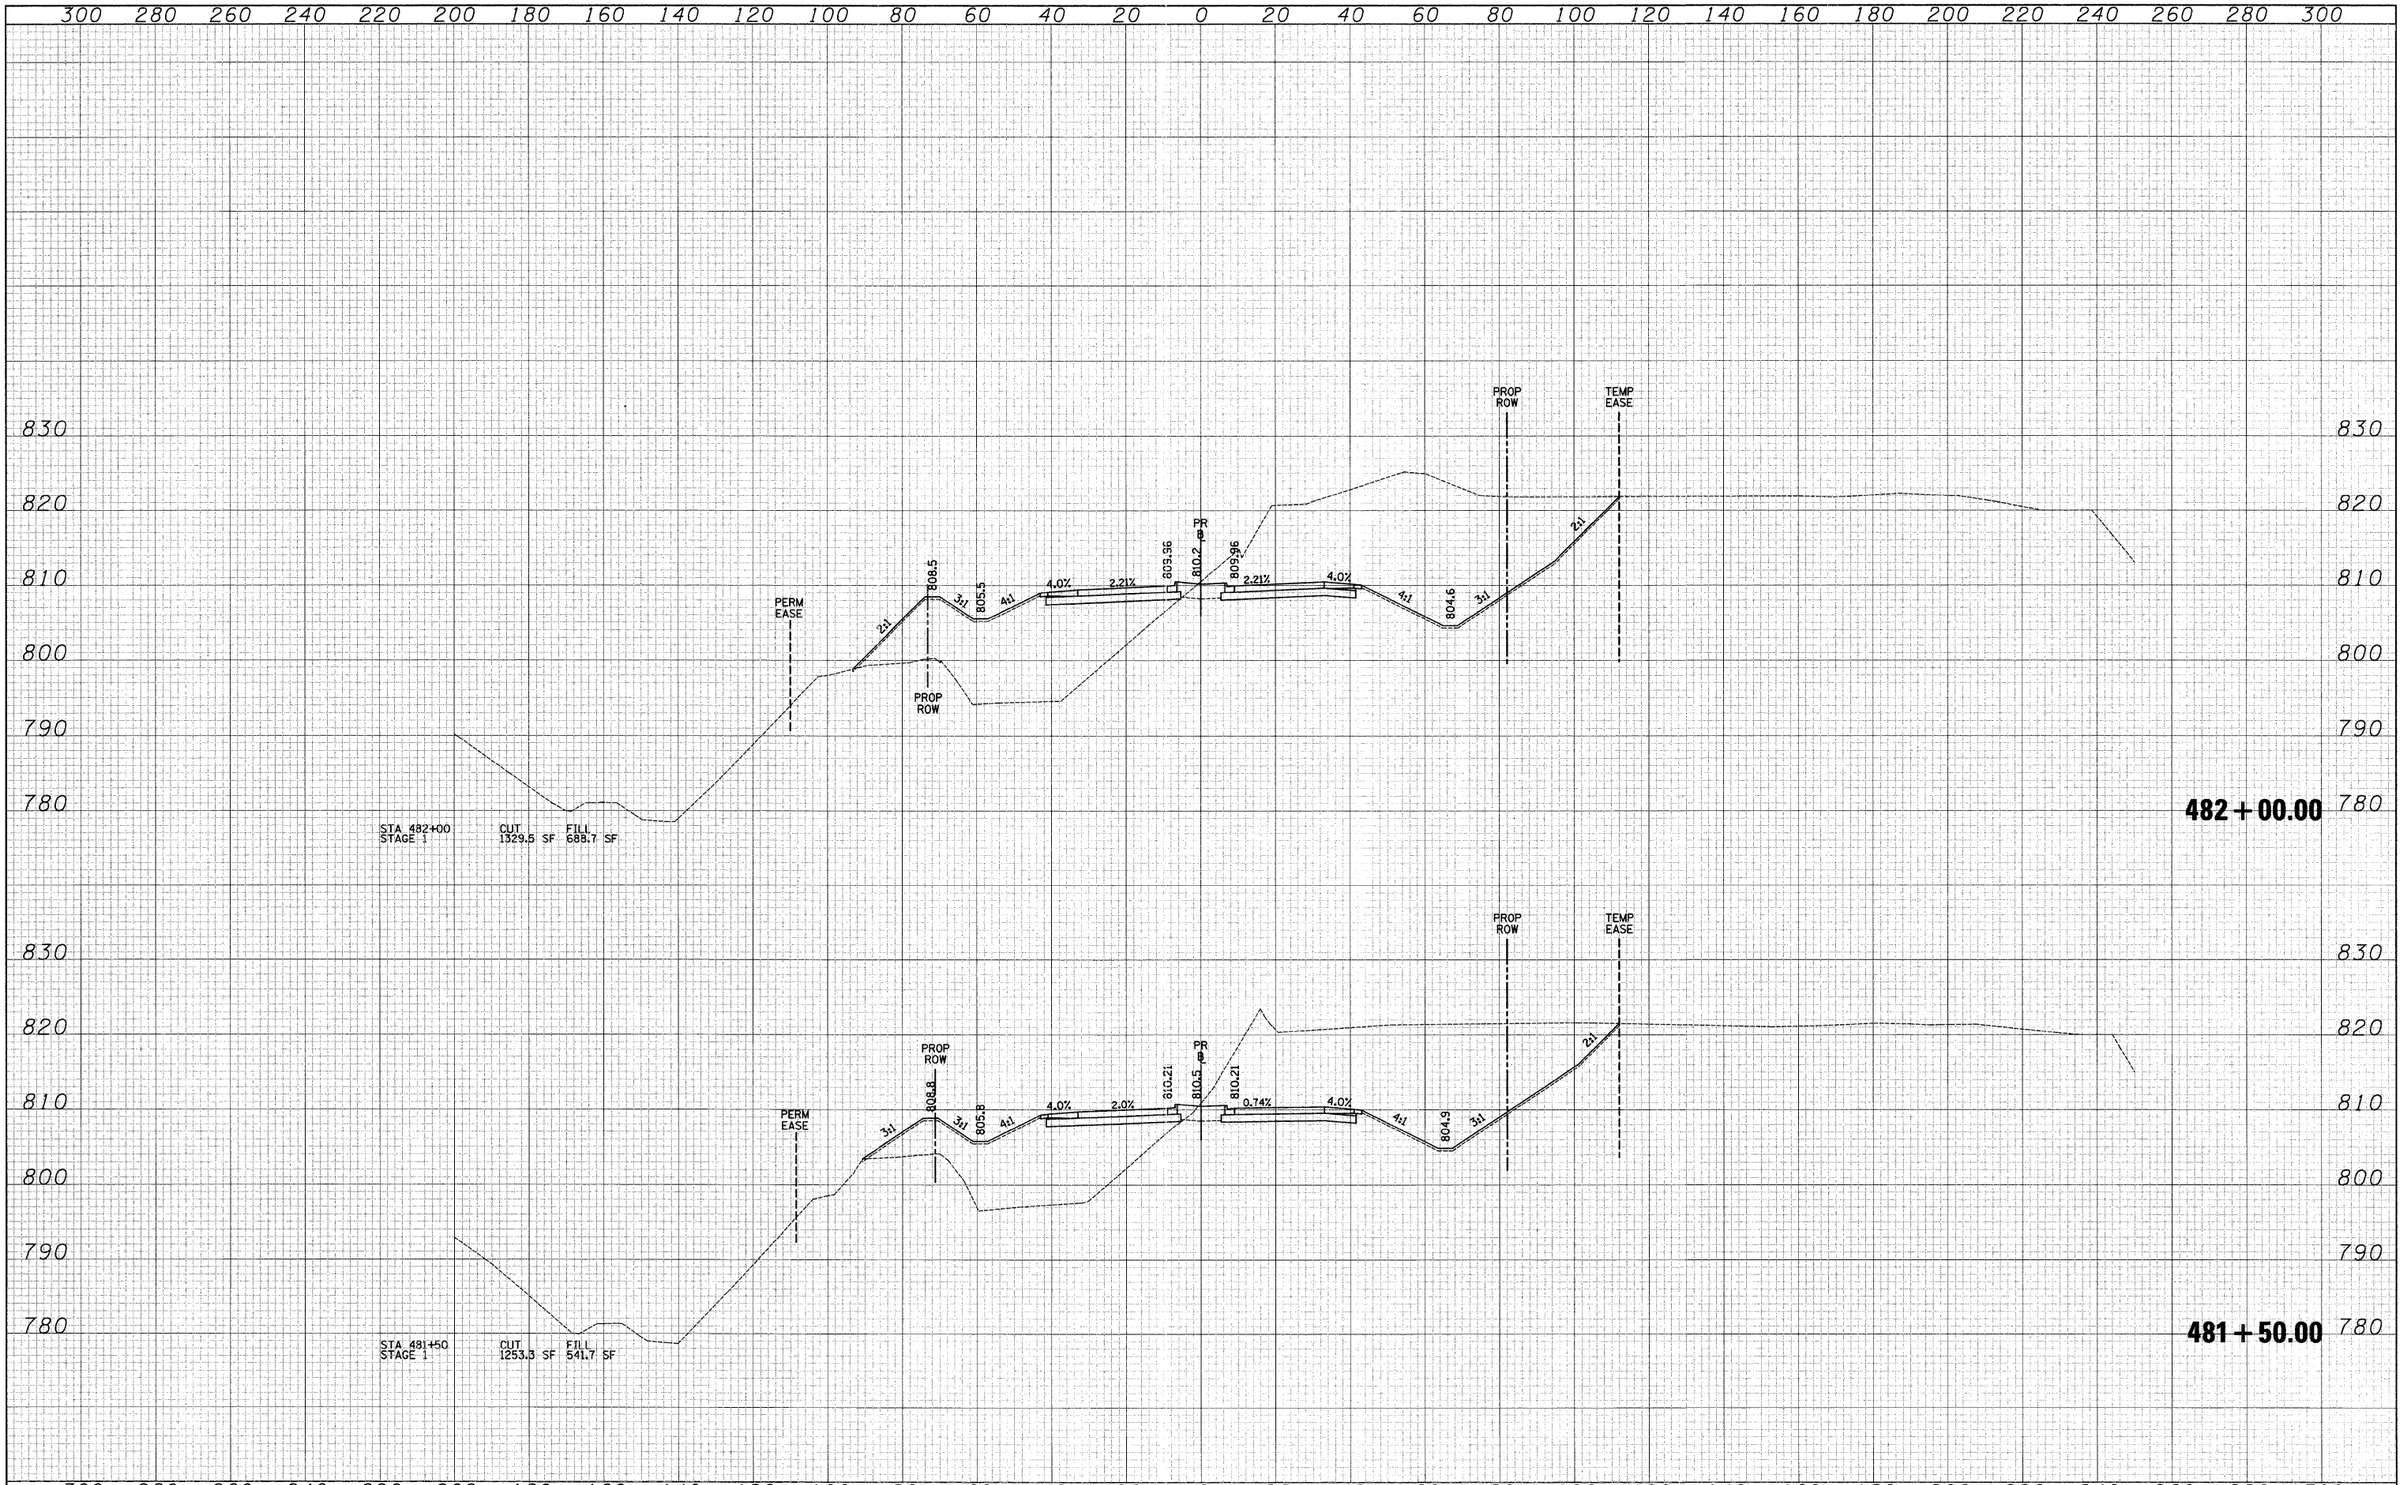

FINAL SURVEY	BY	DATE
SURVEYED		
PLOTTED		
TRAVERSE		
NOTE BOOK		
AREAS		
NO.	AREAS CHECKED	

ORIGINAL SURVEY	BY	DATE
SURVEYED		
PLOTTED		
TRAVERSE		
NOTE BOOK		
AREAS		
NO.	AREAS CHECKED	

FILE NAME =

CIVILTECH

USER NAME = ead	DESIGNED - JSM	REVISED -	
	DRAWN - JSM	REVISED -	
PLOT SCALE = 20.0000 ' / IN.	CHECKED - DNM	REVISED -	
PLOT DATE = 3/27/2009	DATE - 3/30/09	REVISED -	

KANE COUNTY
DEPARTMENT OF TRANSPORTATION

CROSS SECTIONS – STEARNS ROAD

SCALE: 1"=10'V/20'H | SHEET NO. 37 OF 63 SHEETS | STA. 481+50.00 TO STA. 482+00.00

F.A. RTE.	SECTION	COUNTY	TOTAL SHEETS	SHEET NO.
361	06-00214-25-BR	KANE	220	182

CONTRACT NO. 63076

FED. ROAD DIST. NO. 1 | ILLINOIS | FED. AID PROJECT