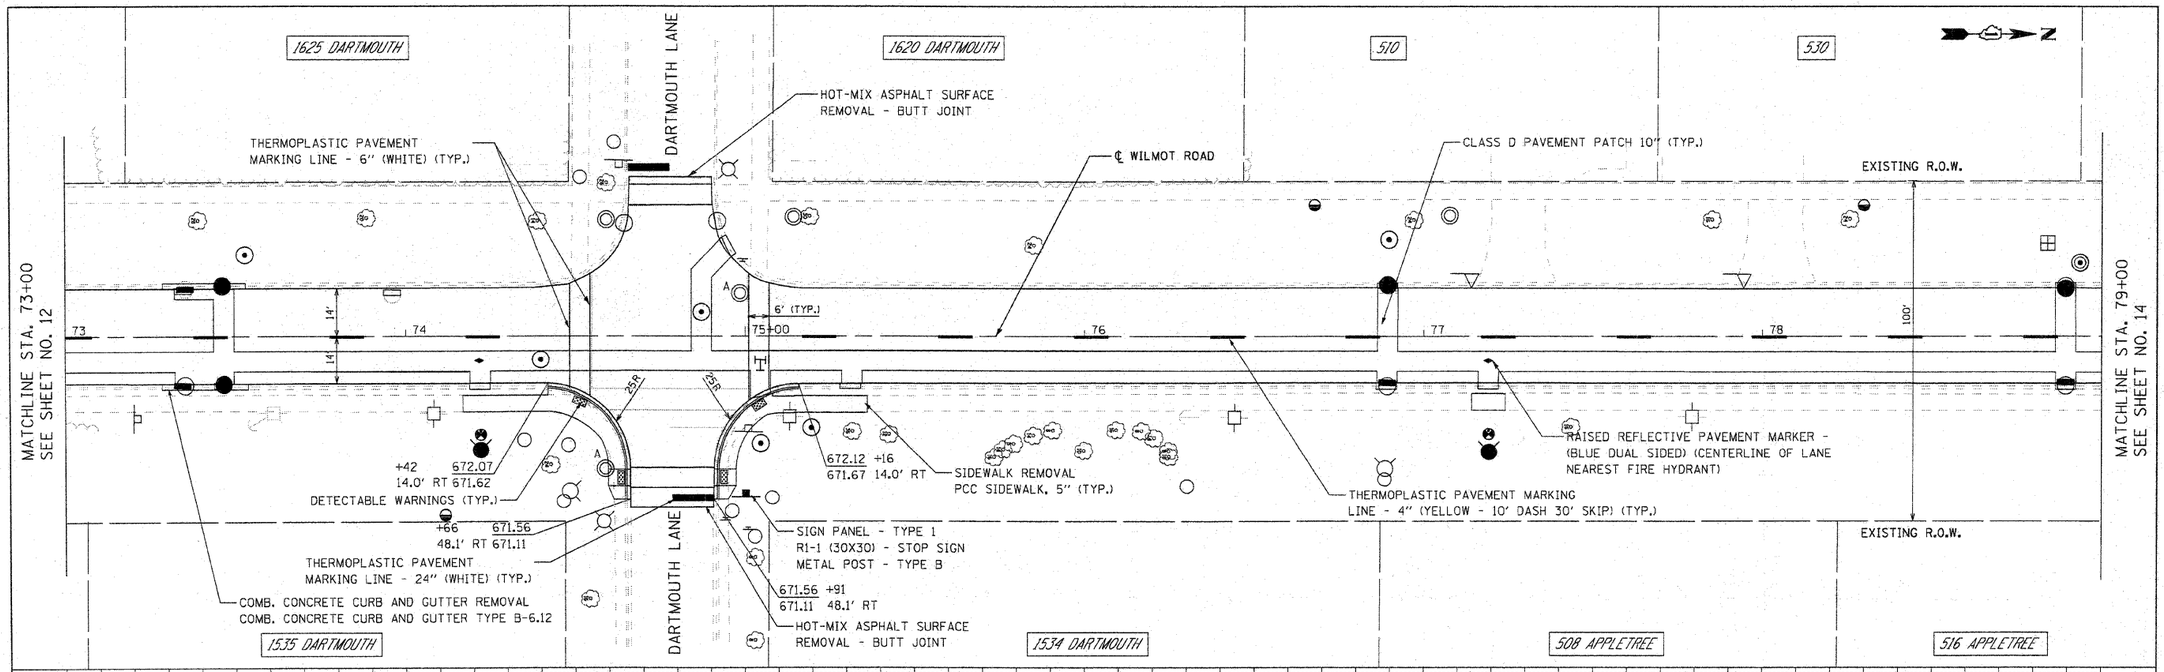

PLAN
SURVEYED
PLOTTED
LAYOUT CHECKED
R.O.W. STAKED
C400 FILE NAME
NOTE BOOK
NO.
BY
DATE

PROFILE
SURVEYED
PLOTTED
GRADES CHECKED
R.O.W. STAKED
STRUCTURE NO(S).
NOTE BOOK
NO.
BY
DATE

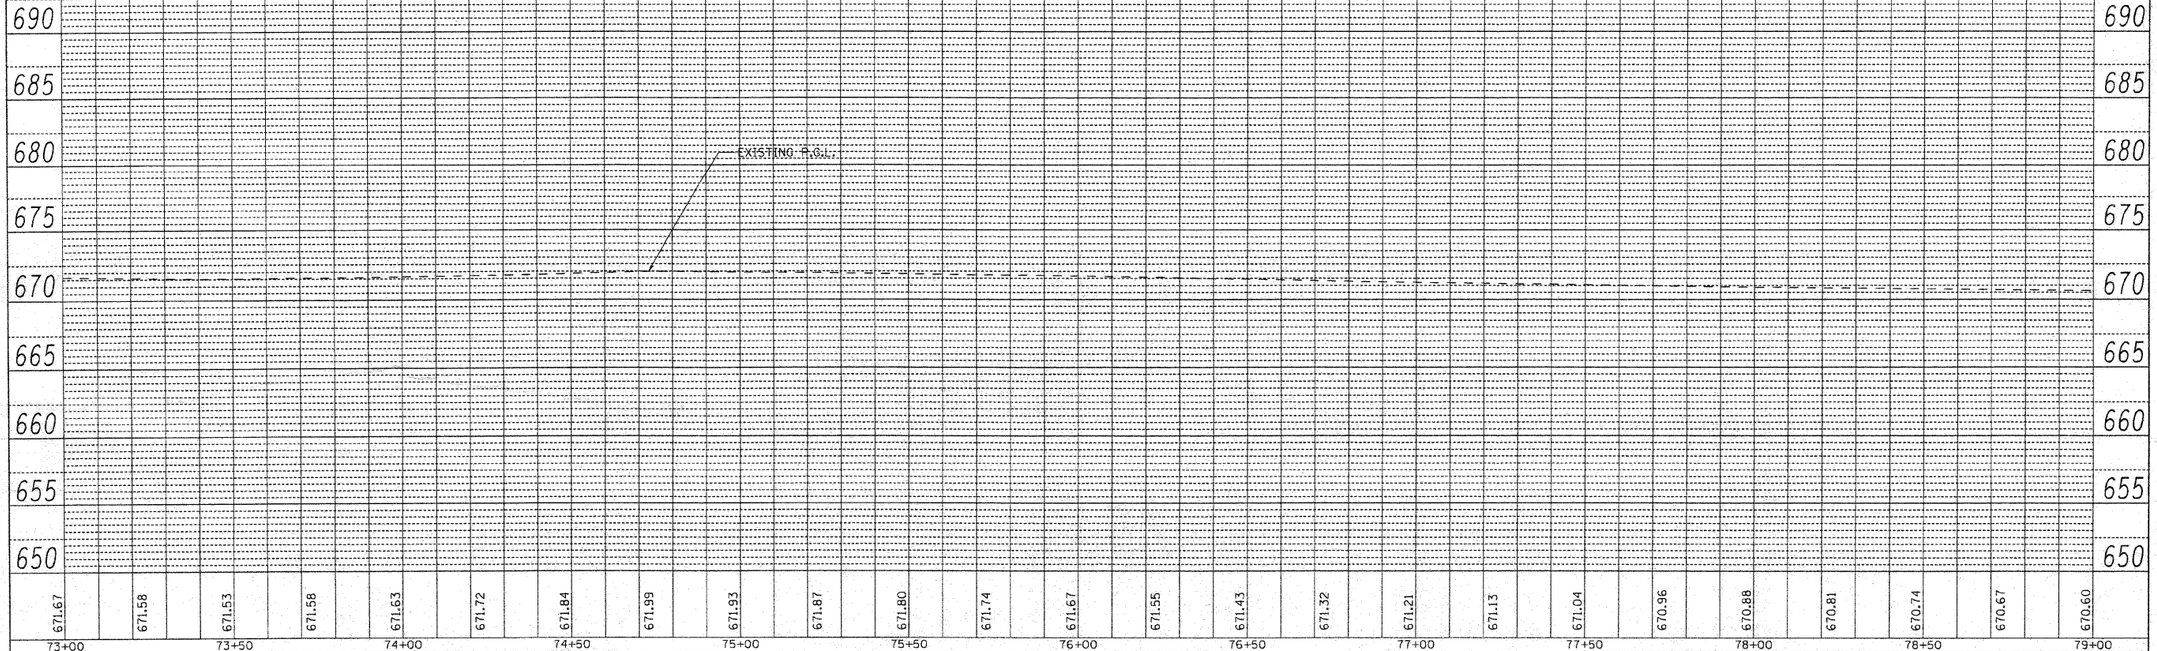

USER NAME = cgutowski	DESIGNED - EPS	REVISED -	
PLOT SCALE = 20.0000 ' / IN.	DRAWN - AL	REVISED -	
PLOT DATE = 5/13/2009	CHECKED - CLG	REVISED -	
FILE NAME = N:\PROJ\3328\PhaseII\Design\ProposedPlan\3328-Prop06.dgn	DATE - 4-7-2009	REVISED -	

VILLAGE OF DEERFIELD
WILMOT ROAD (GORDON TERRACE TO DEERFIELD ROAD)

PROPOSED PLAN AND PROFILE

SCALE: 1" = 20' | SHEET NO. 13 OF 55 SHEETS | STA. 73+00 | TO STA. 79+00

F.A.U. RTE.	SECTION	COUNTY	TOTAL SHEETS	SHEET NO.
2718	07-00080-00-WR	LAKE	55	13
		CONTRACT NO. 63124		
FED. ROAD DIST. NO.	ILLINOIS	FED. AID PROJECT		