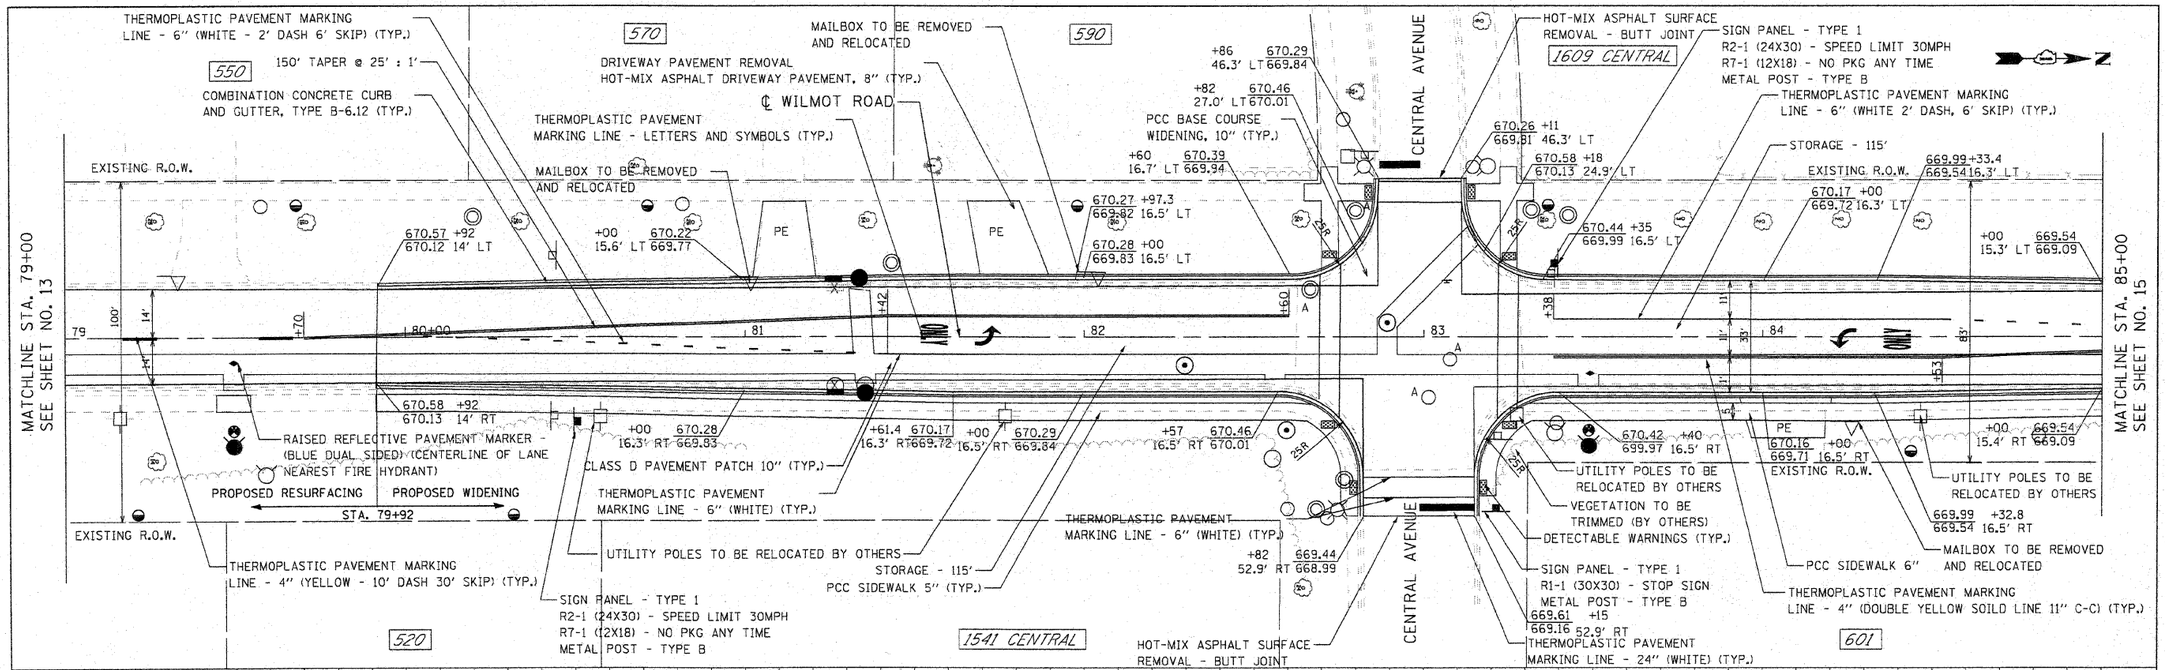

USER NAME = cgutowski	DESIGNED - EPS	REVISED -	
PLOT SCALE = 20.0000 ' / IN.	DRAWN - AL	REVISED -	
PLOT DATE = 5/13/2009	CHECKED - CLG	REVISED -	
FILE NAME = N:\PROJ\3328\PhaseII\Design\ProposedPlan\3328-Prop87.dgn	DATE - 4-7-2009	REVISED -	

VILLAGE OF DEERFIELD
WILMOT ROAD (GORDON TERRACE TO DEERFIELD ROAD)

PROPOSED PLAN AND PROFILE

SCALE: 1" = 20' | SHEET NO. 14 OF 55 SHEETS | STA. 79+00 TO STA. 85+00

F.A.U. RTE.	SECTION	COUNTY	TOTAL SHEETS	SHEET NO.
2718	07-00080-00-WR	LAKE	55	14
		CONTRACT NO. 63124		
FED. ROAD DIST. NO.	ILLINOIS	FED. AID PROJECT		