F.A.U. ROUTE	SECTION	COUNTY	TOTAL SHEETS	SHEET NO.
1441	09-00071-00-RS	KANE	20	9
STA. 72+00 TO STA. 86+97.6				
ROADWAY PLANS				

CONTRACT NO. 63151

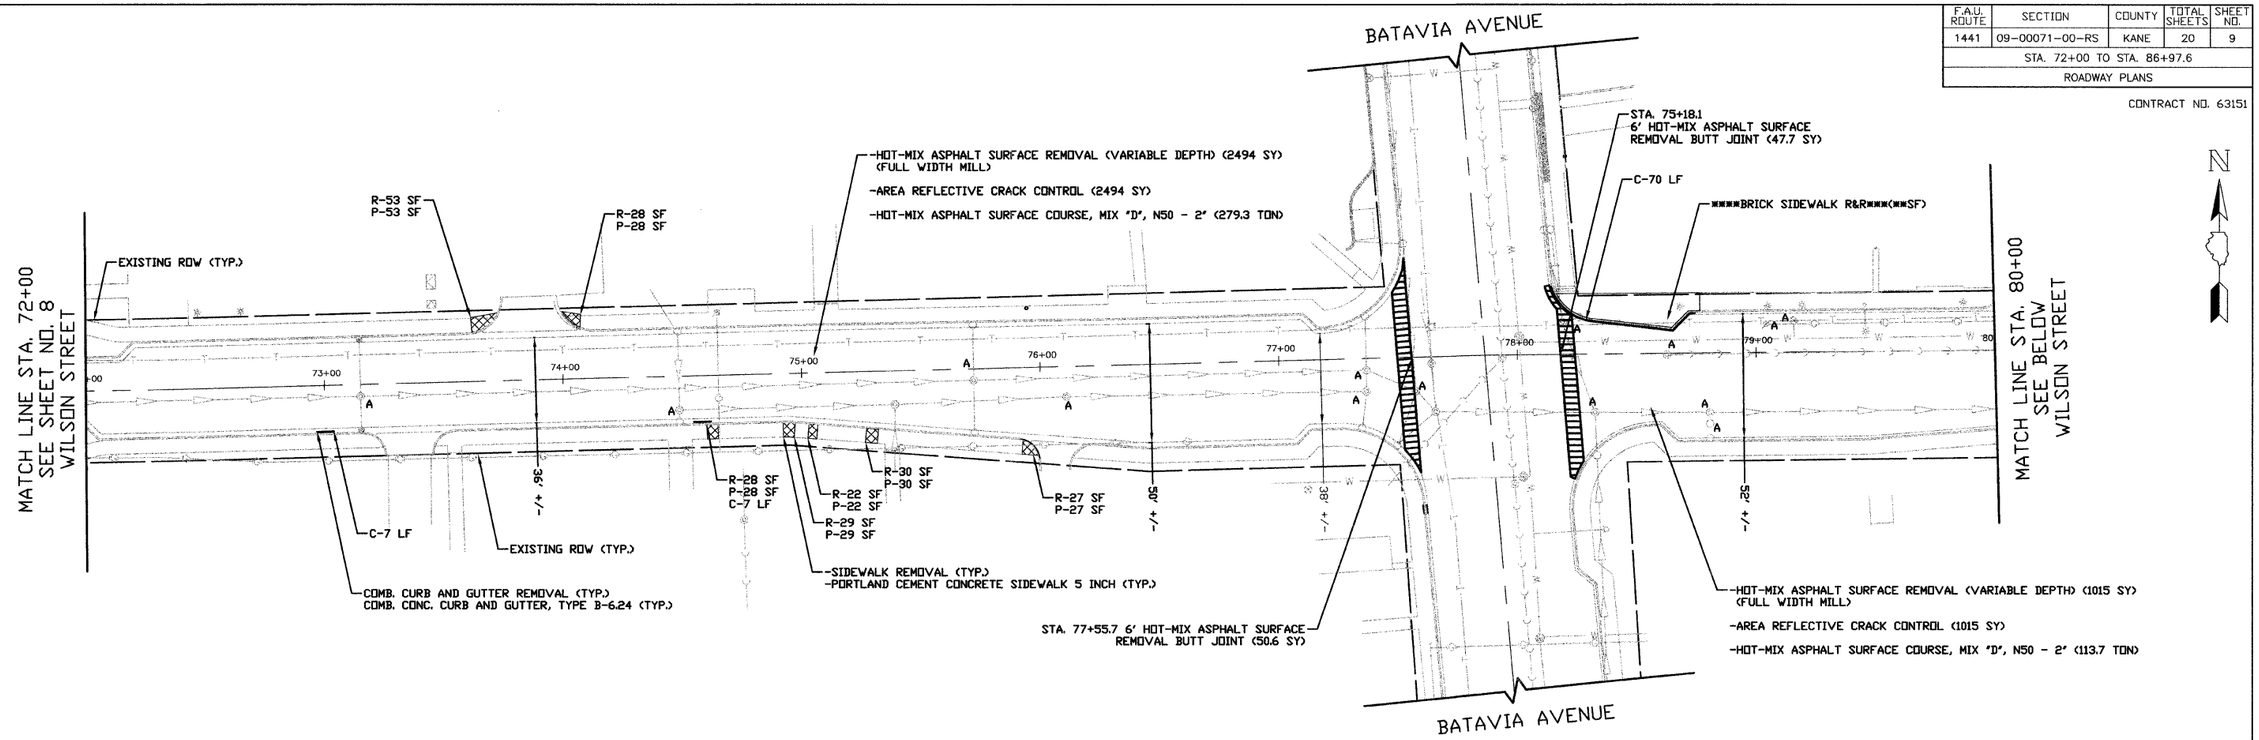

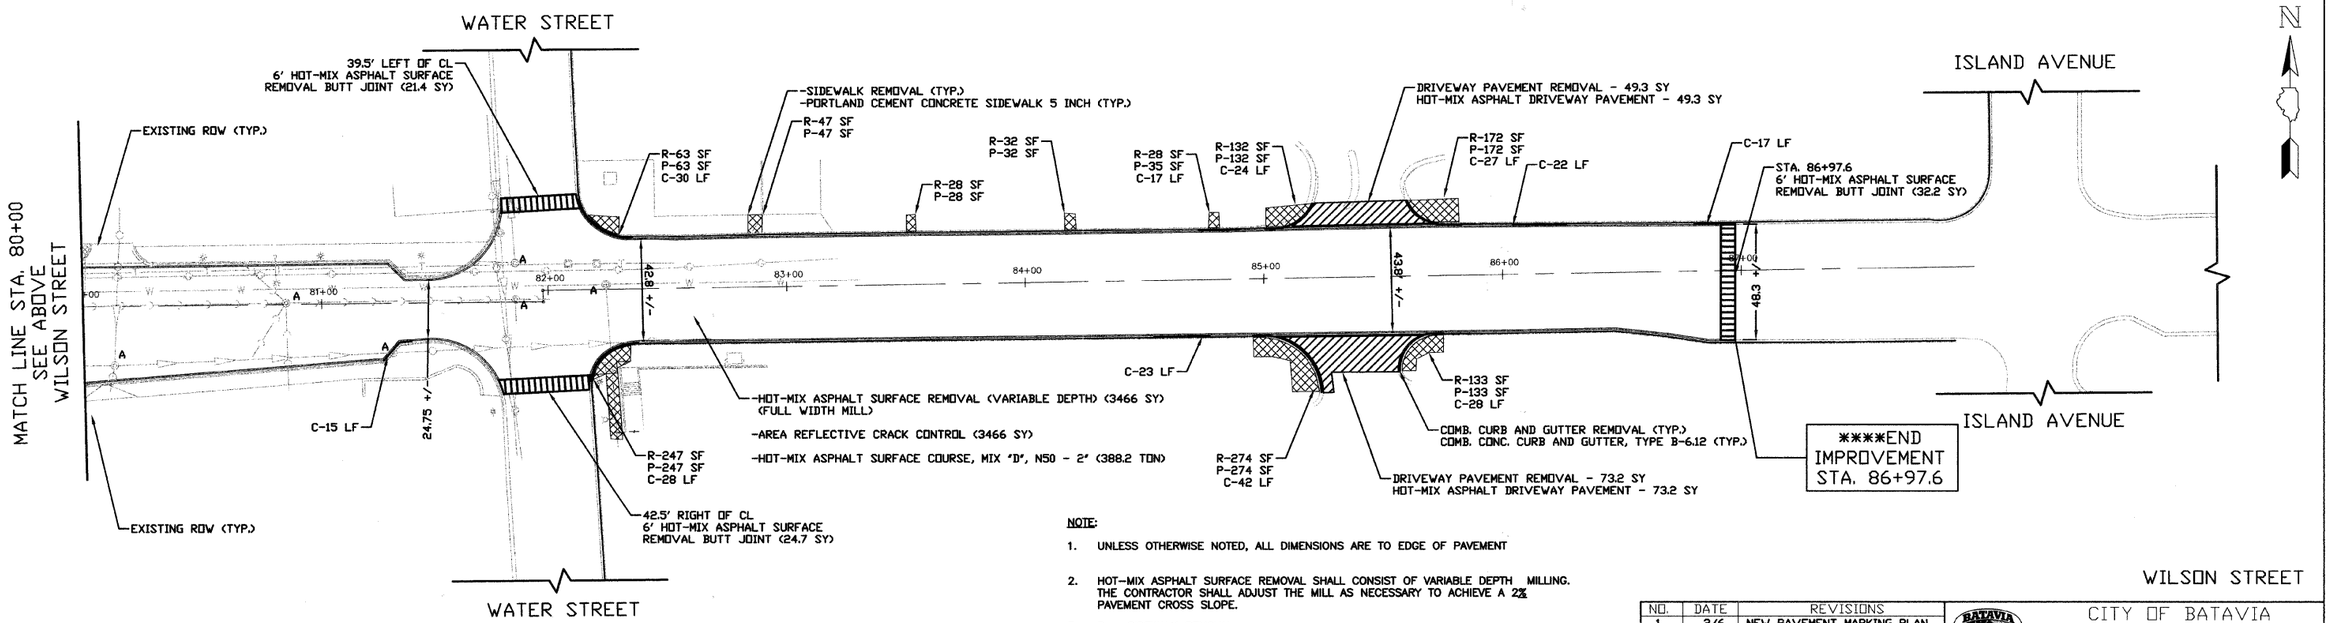

NOTE:

1. UNLESS OTHERWISE NOTED, ALL DIMENSIONS ARE TO EDGE OF PAVEMENT
2. HOT-MIX ASPHALT SURFACE REMOVAL SHALL CONSIST OF VARIABLE DEPTH MILLING. THE CONTRACTOR SHALL ADJUST THE MILL AS NECESSARY TO ACHIEVE A 2% PAVEMENT CROSS SLOPE.
3. R = SIDEWALK REMOVAL
4. P = PORTLAND CEMENT CONCRETE SIDEWALK 5 INCH
5. C = COMBINATION CURB AND GUTTER REMOVAL
   COMBINATION CONCRETE CURB AND GUTTER, TYPE B-6.12 OR B-6.24, AS SPECIFIED
6. ALL LANDSCAPING RESTORATION IS INCIDENTAL TO THE ITEM BEING REMOVED OR REPLACED.

NO.	DATE	REVISIONS
1	2/6	NEW PAVEMENT MARKING PLAN
2	3/18	PER IDOT COMMENTS

CITY OF BATAVIA
WILSON STREET

ROADWAY PLANS
STA. 72+00 TO STA. 86+97.6

30 0 30
SCALE IN FEET

DATE: 4/6/09
DESIGNED BY: K.R.Y.
CHECKED BY: N.A.B.

I.D.O.T. FINAL SUBMITTAL

...Streets\STR_09_001_Wilson_LAPP\cad\sheet\09_P_Wilson.dwg[Layout1]
PLOTTED: Thursday, 09 Apr 2009 - 5:54pm
SAVED: Monday, 06 Apr 2009 - 12:11pm