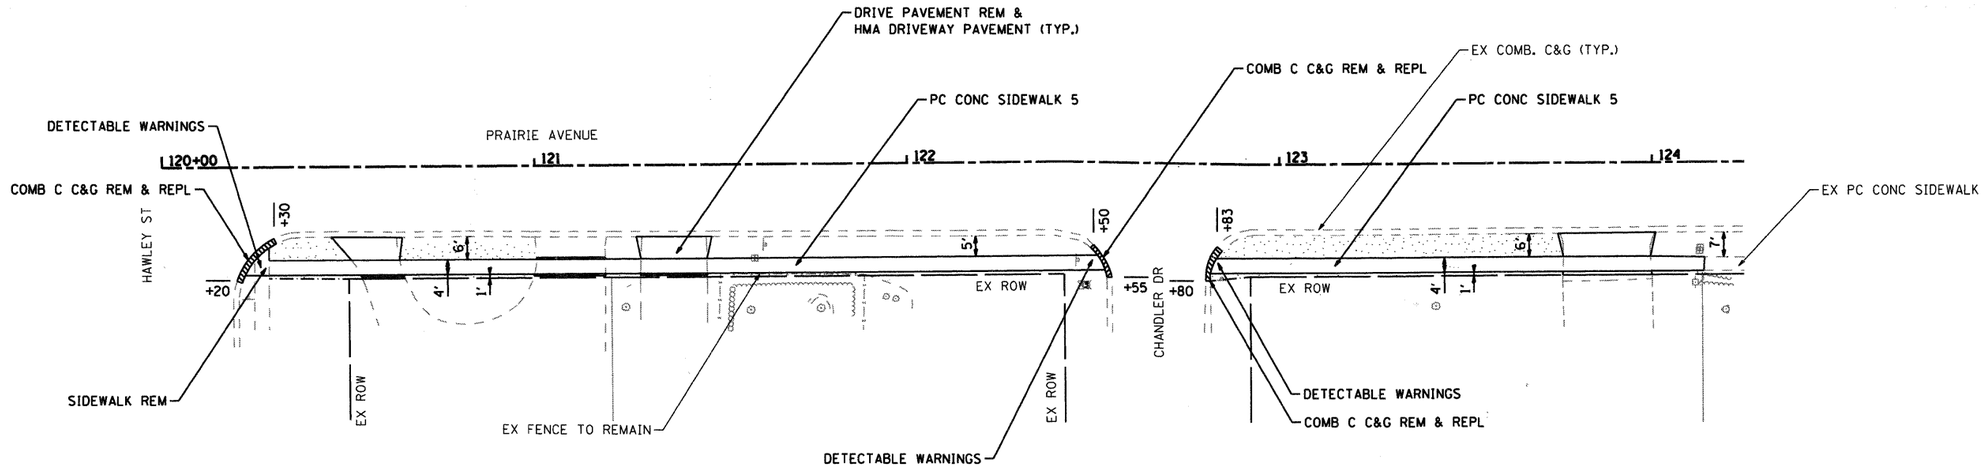

LEGEND

DENOTES AREA OF RESTORATION (TOPSOIL, 4" AND SEEDING, CLASS 2A)
SEE SUMMARY OF QUANTITIES FOR PLANNED QUANTITY

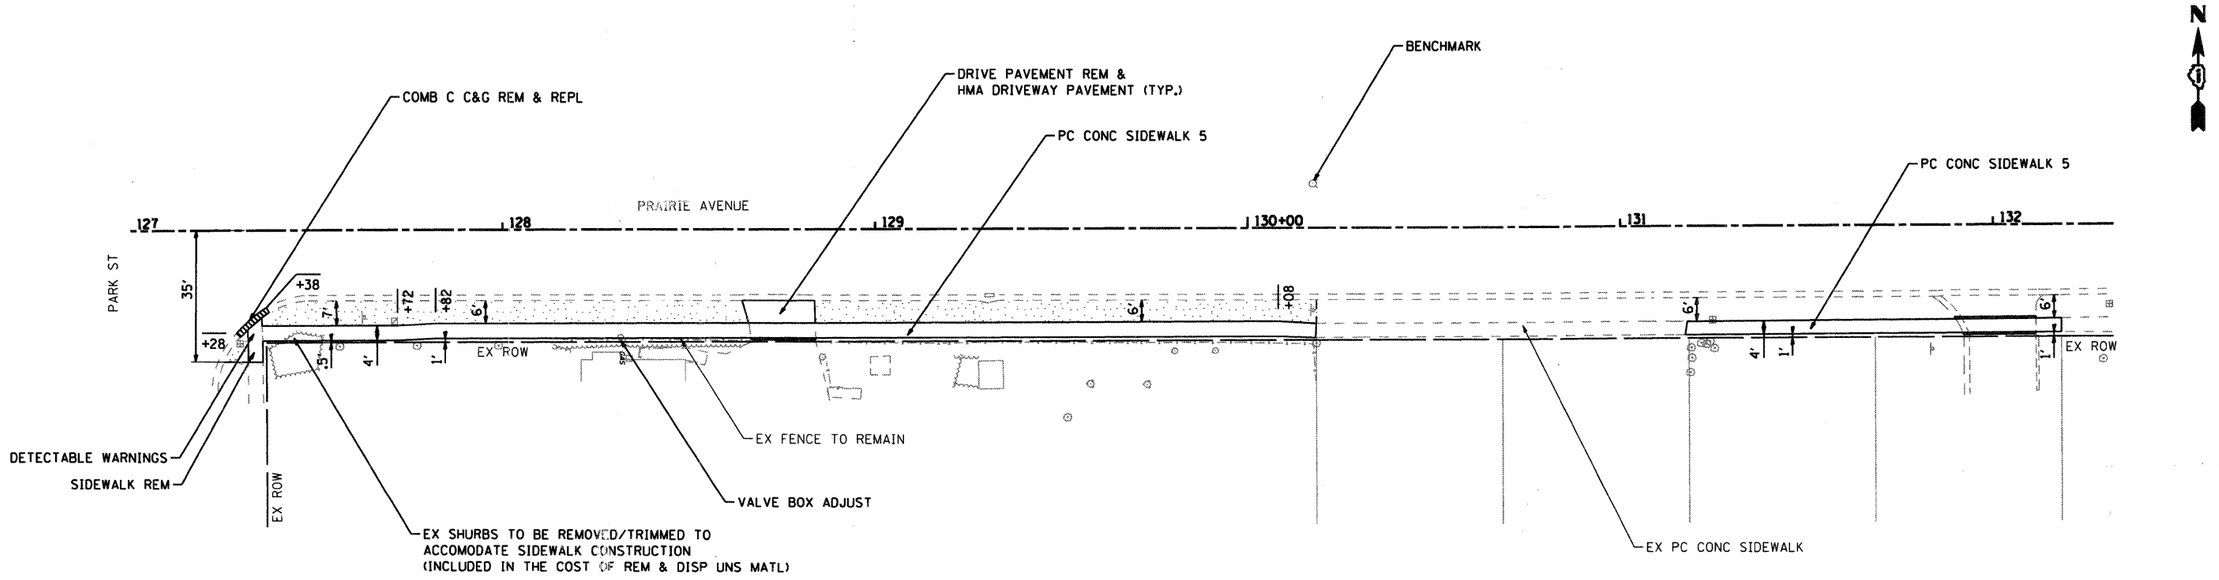

10 0 10 20 30 40 50
SCALE IN FEET

SEC Group, Inc. (Illinois Professional Design Firm # 184-006108; Engineering, Surveying, Planning, Landscape Architecture; Illinois • Texas • Georgia; www.secgroupinc.com)	USER NAME = jstrzelka	DESIGNED - JJS	REVISED -	VILLAGE OF MUNDELEIN	PROPOSED SIDEWALK PLAN – PRAIRIE AVE	F.A. RTE.	SECTION	COUNTY	TOTAL SHEETS	SHEET NO.
		DRAWN - JJS	REVISED -				08-00086-00-SW	LAKE	40	18
	PLOT SCALE = 1:20	CHECKED - JLP	REVISED -		SCALE: 1:20 SHEET NO. 10 OF 10 SHEETS STA. NA TO STA. NA			CONTRACT NO. 63166		
	PLOT DATE = 4/1/2009	DATE - 4/1/09	REVISED -			FED. ROAD DIST. NO. 1	ILLINOIS	FED. AID PROJECT		

MUNDELEIN SRTS SIDEWALK IMPROVEMENTS
MUND-080424