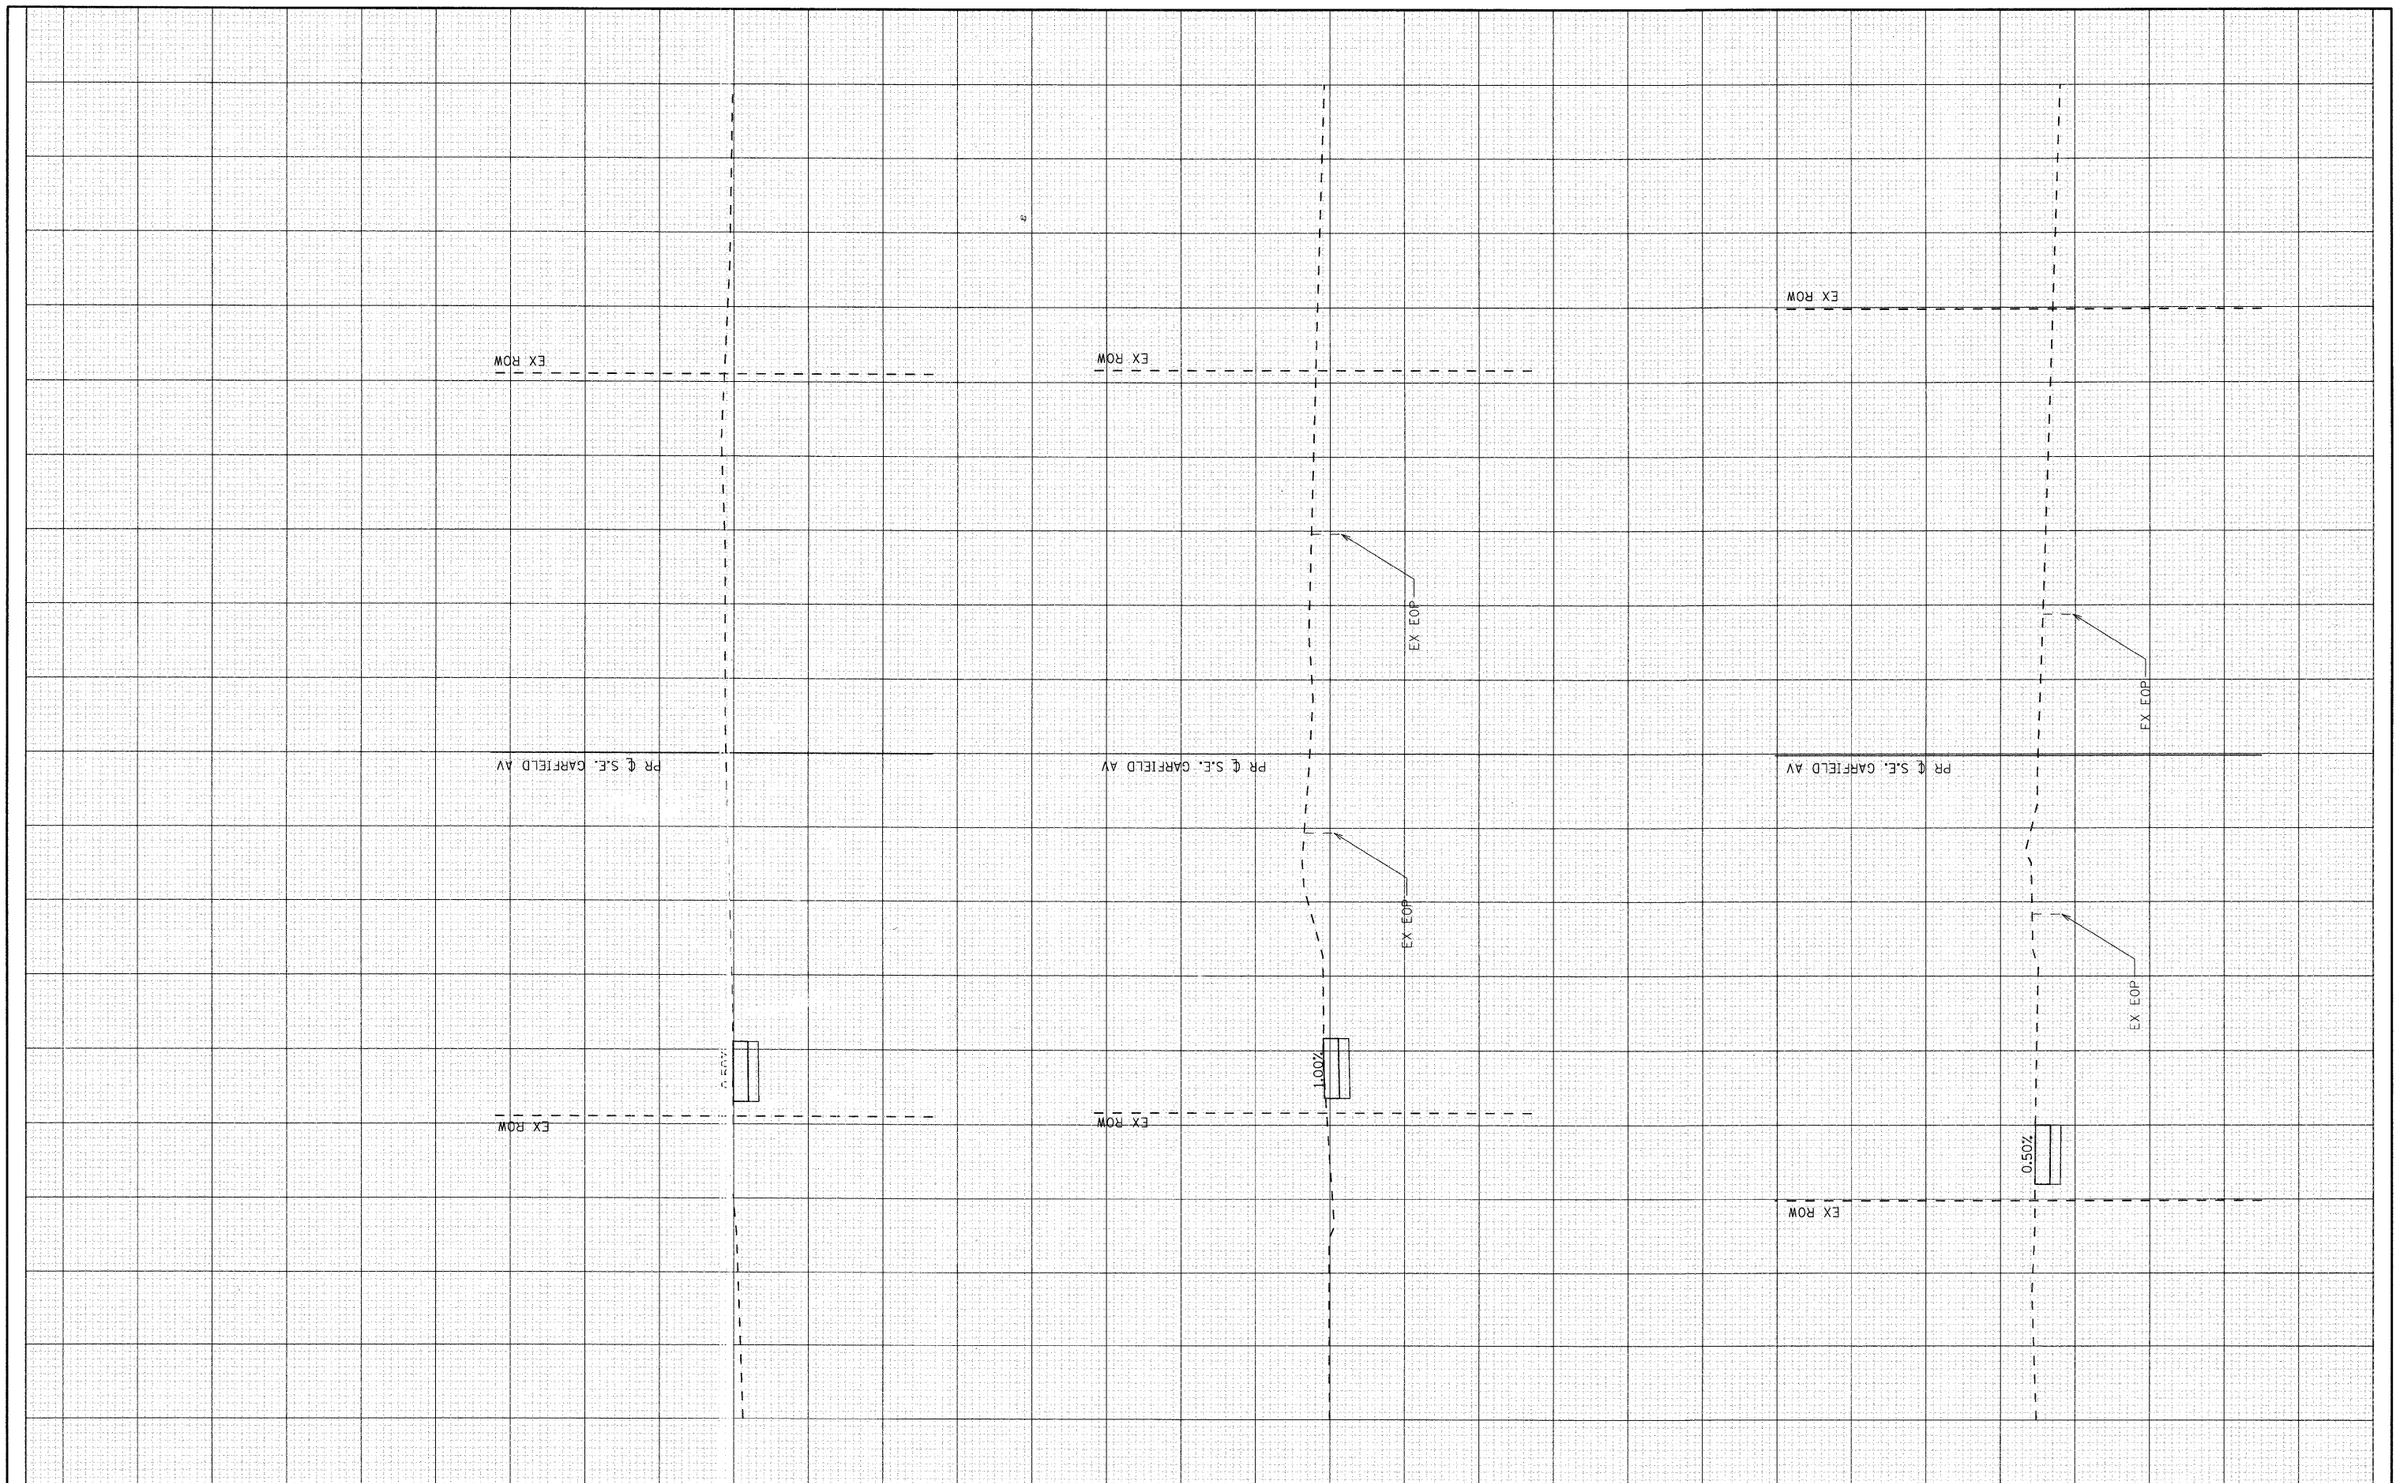

FINAL SURVEY		BY	DATE
	SURVEYED		
	PLOTTED		
	TEMPLATE		
NOTE BOOK	AREAS		
	AREAS CHECKED		
NO.			

ORIGINAL SURVEY		BY	DATE
	SURVEYED		
	PLOTTED		
	TEMPLATE		
NOTE BOOK	AREAS		
	AREAS CHECKED		
NO.			

Illinois Professional Design Firm # 184-000108

SEC Group, Inc.
Engineering
Surveying
Planning
Landscape Architecture
Illinois • Texas • Georgia
www.secgroupinc.com

USER NAME = jstrzalka	DESIGNED - JJS	REVISED -	
	DRAWN - JJS	REVISED -	
PLOT SCALE = 10'H:5'V	CHECKED - JLP	REVISED -	
PLOT DATE = 4/1/2009	DATE - 4/1/09	REVISED -	

VILLAGE OF MUNDELEIN

PROPOSED CROSS SECTIONS – S.E. GARFIELD AVE

SCALE: 10'H:5'V | SHEET NO. 2 OF 19 SHEETS | STA. 30+00.00 TO STA. 31+50.00

F.A. RTE.	SECTION	COUNTY	TOTAL SHEETS	SHEET NO.
	08-00086-00-SW	LAKE	40	20
		CONTRACT NO. 63166		
		ILLINOIS	FED. AID PROJECT	

MUNDELEIN SRTS SIDEWALK IMPROVEMENTS
MUND-080424