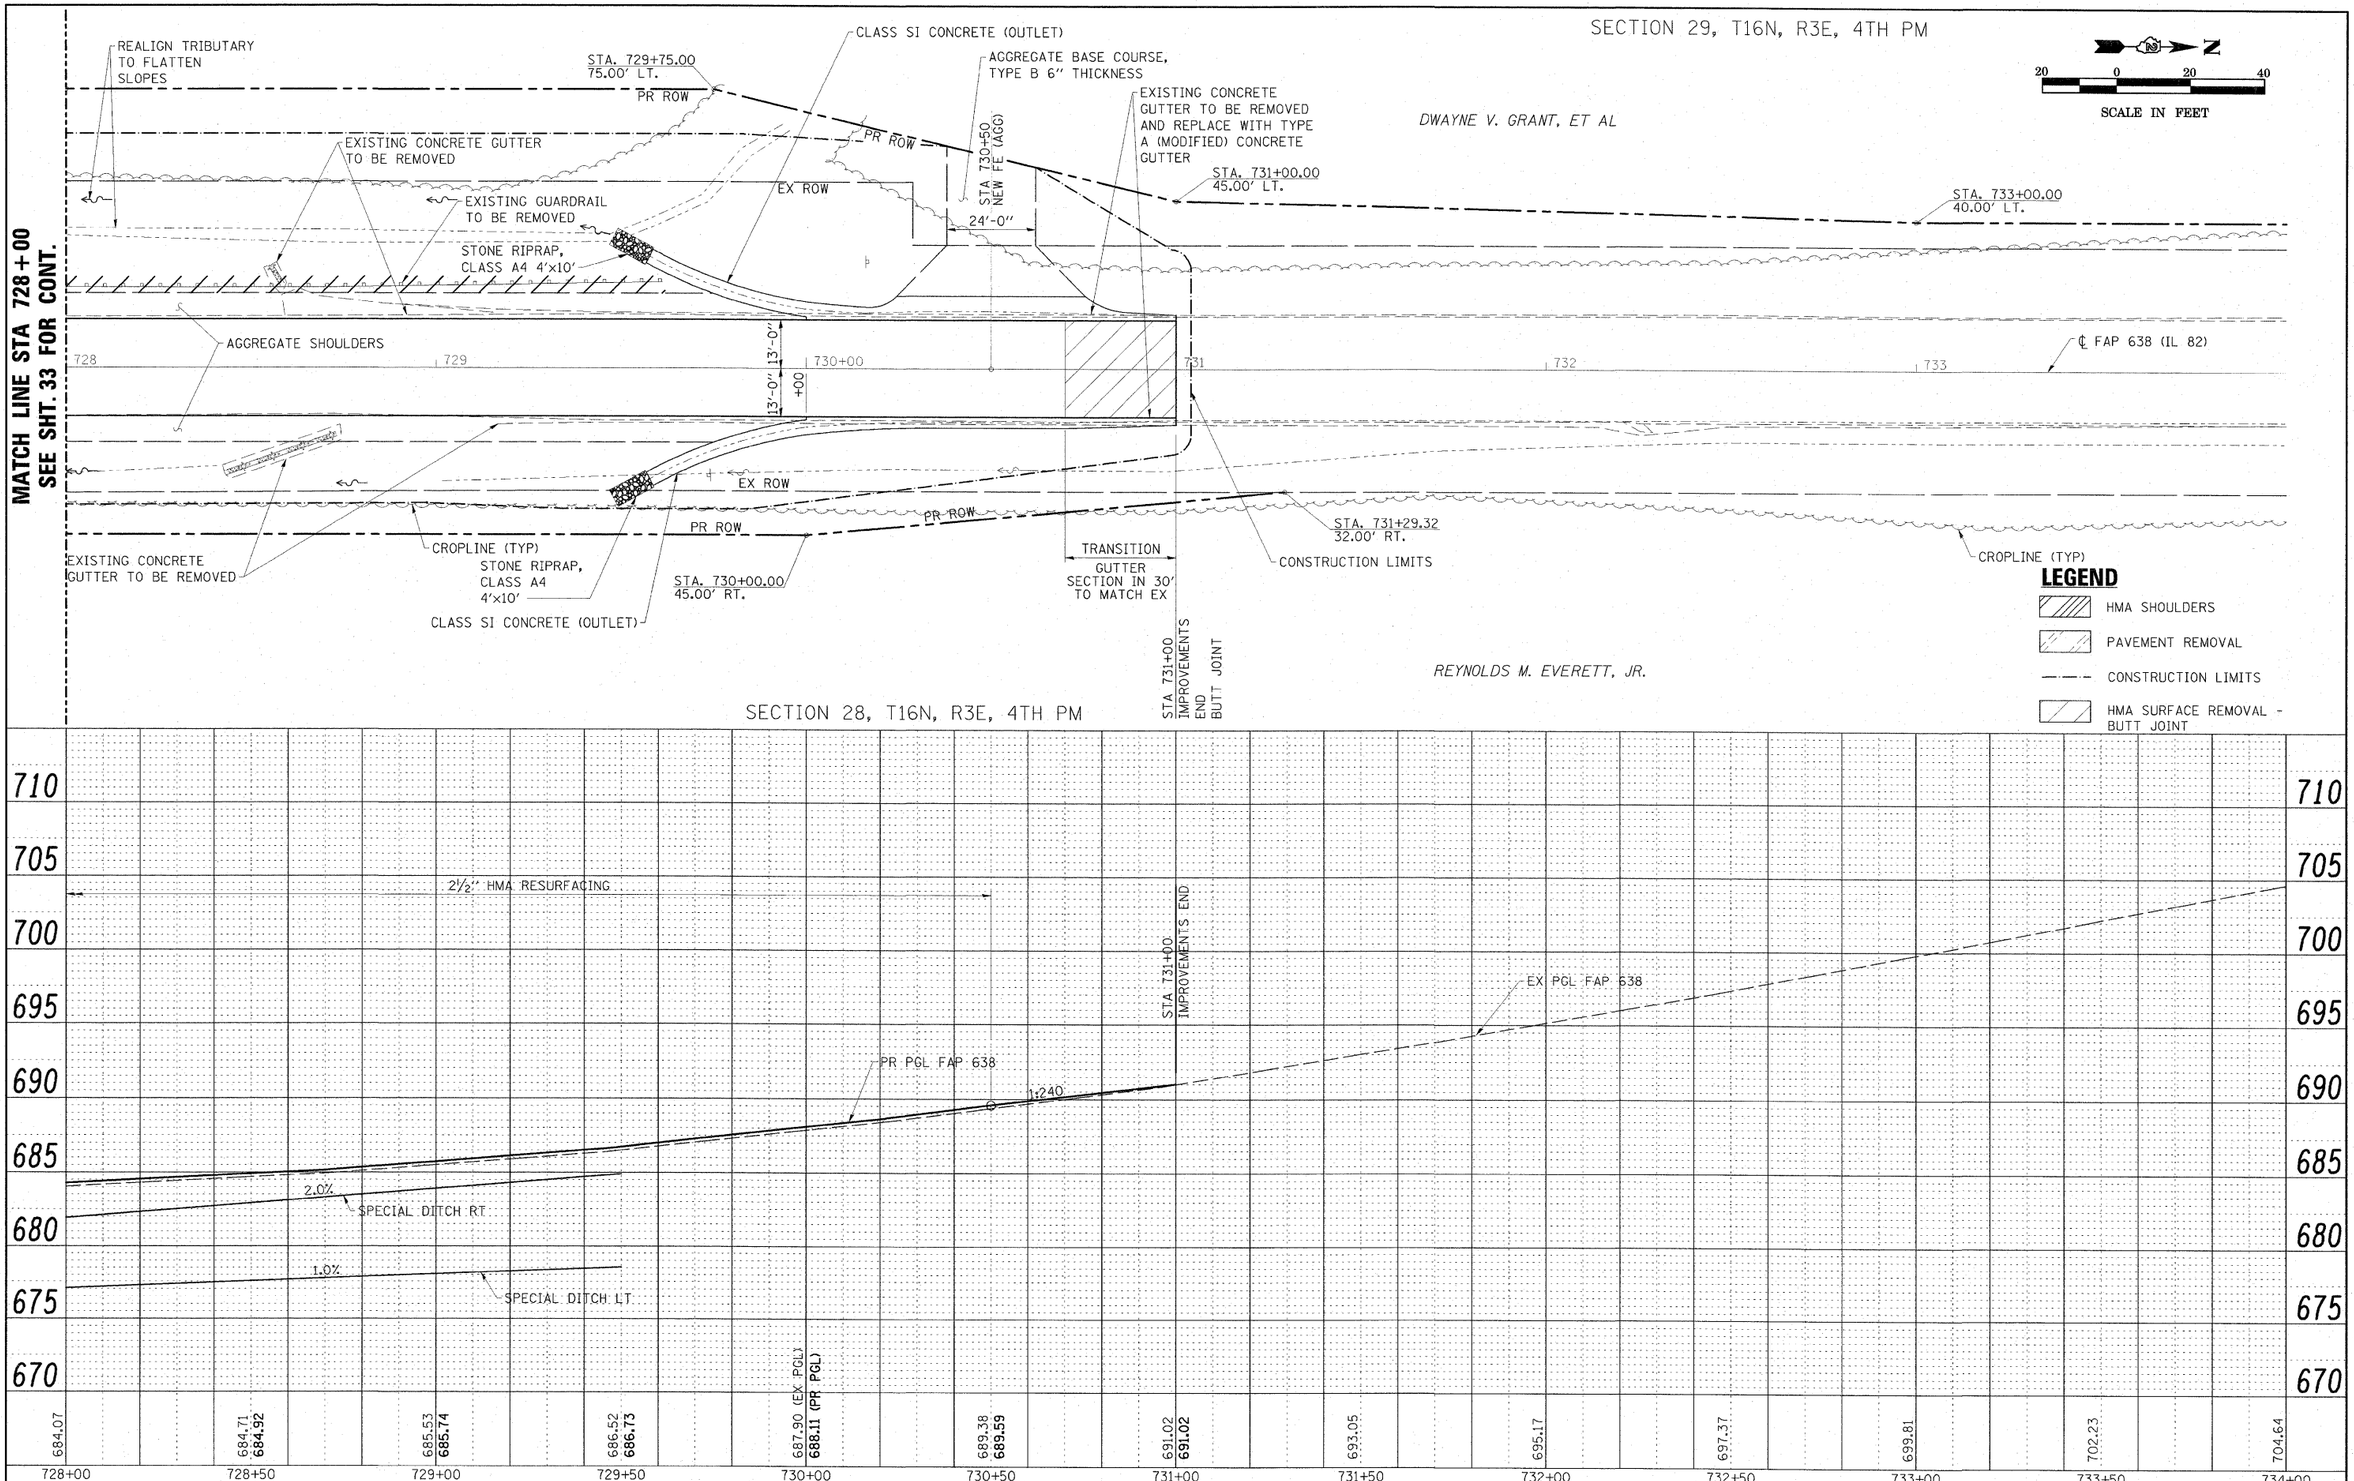

FILE NAME = D264428-sht-plnprf01.dgn	USER NAME = HAS	DESIGNED - JMS	REVISED -	STATE OF ILLINOIS DEPARTMENT OF TRANSPORTATION	FAP 638 (IL 82) PLAN AND PROFILE STA 728+00 TO STA 734+00
		DRAWN - JPC	REVISED -		
	PLOT SCALE = 20.1465 ' / IN.	CHECKED - ELH	REVISED -		
SCALES: (HORIZ) 1"=20' (VERT) 1"=5'	PLOT DATE = 3/23/2009 12:59:27 PM	DATE - 3/13/09	REVISED -		SCALE: 1"=20'-0" | SHEET NO. 3 OF 3 SHEETS | STA. 728+00 TO STA. 734+00

F.A.P. RTE.	SECTION	COUNTY	TOTAL SHEETS	SHEET NO.
638	136BR-1	HENRY	67	34
		CONTRACT NO. 64428		
FED. ROAD DIST. NO.	ILLINOIS	FED. AID PROJECT		