ESCA CONSULTANTS, INC.
CIVIL & STRUCTURAL ENGINEERS
STRUCTURAL ENGINEERS

GENERAL NOTES

1. TRAFFIC CONTROL SHALL BE ERECTED AS SHOWN AND ACCORDING TO "TRAFFIC CONTROL AND PROTECTION, STANDARD 701321."
2. SEE SPECIAL PROVISIONS FOR ADDITIONAL TRAFFIC CONTROL REQUIREMENTS.
3. COORDINATE LOCATION OF SIGNALS WITH FINAL WORK AS DIRECTED BY THE ENGINEER.
4. CONSTRUCT TEMPORARY RUMBLE STRIPS AT LOCATIONS SHOWN ON STANDARD 701321.
5. ADDITIONAL SIGNAGE AND BARRICADES SHOWN FOR SIDE-ROADS AND ENTRANCES SHALL BE INCLUDED IN THE COST OF STANDARD 701321.

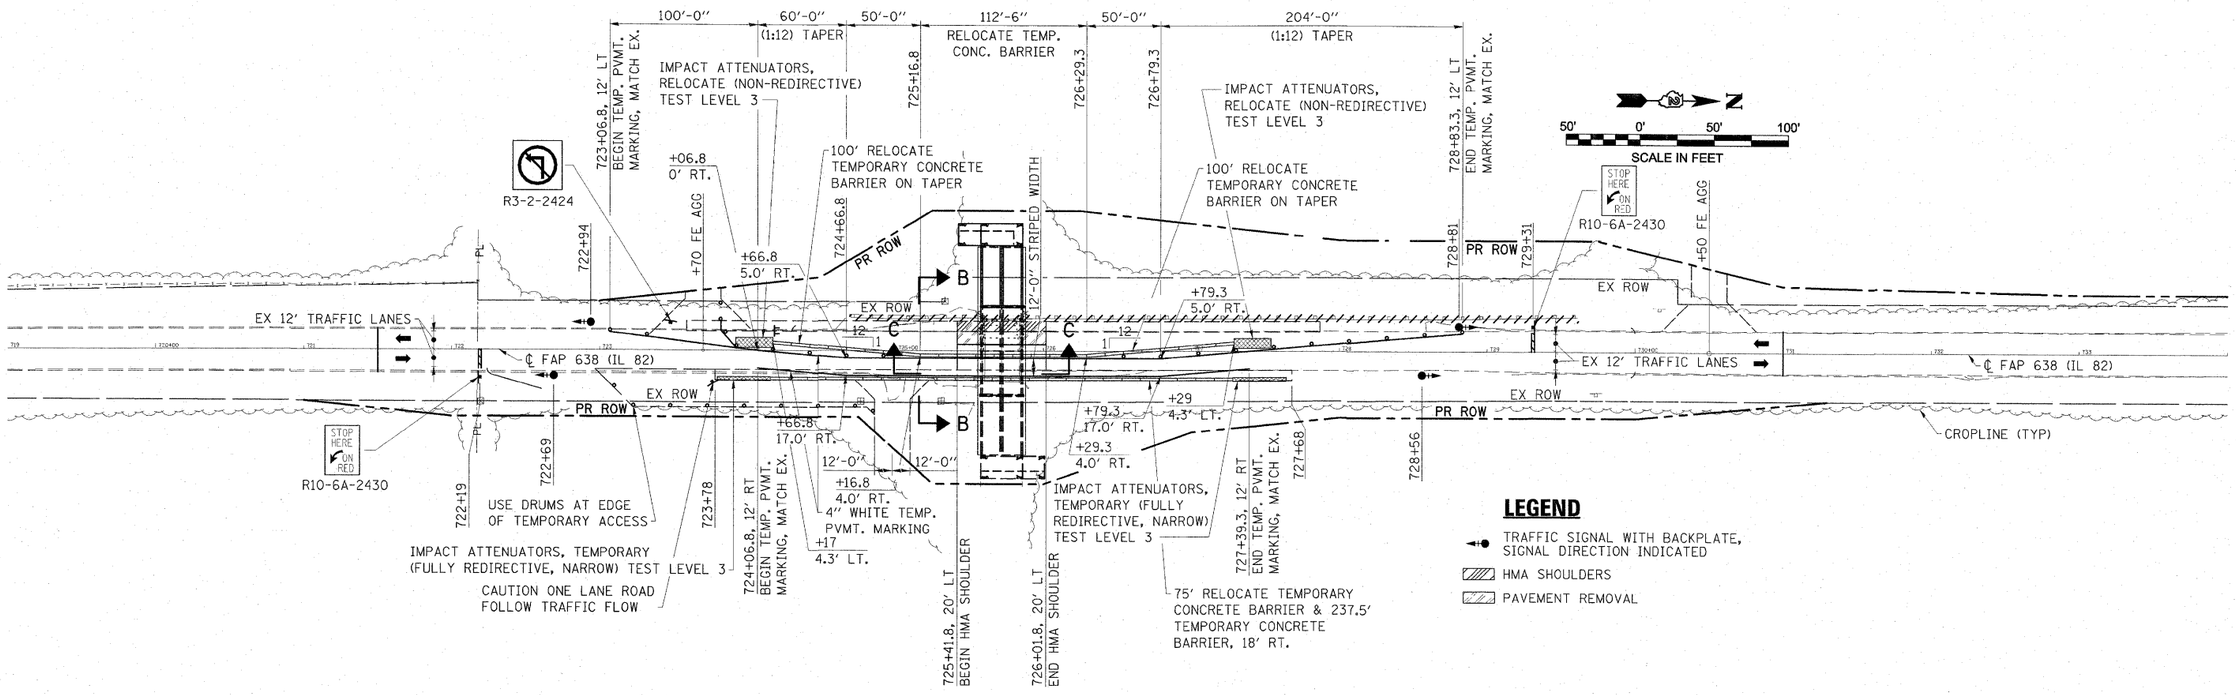

FILE NAME = D264428-sht-staging02.cgn	USER NAME = HAS	DESIGNED - JMS	REVISED -	STATE OF ILLINOIS DEPARTMENT OF TRANSPORTATION	STAGE II CONSTRUCTION
		DRAWN - JPC	REVISED -		
	PLOT SCALE = 0.0839 ' / IN.	CHECKED - ELH	REVISED -		
	PLOT DATE = 3/24/2009 6:17:20 AM	DATE - 3/20/09	REVISED -		SCALE: 1"=50'-0" SHEET NO. 1 OF 1 SHEETS STA. 719+00 TO STA. 734+00

F.A.P. RTE.	SECTION	COUNTY	TOTAL SHEETS	SHEET NO.
638	136BR-1	HENRY	67	36

CONTRACT NO. 64428

FED. ROAD DIST. NO. | ILLINOIS | FED. AID PROJECT