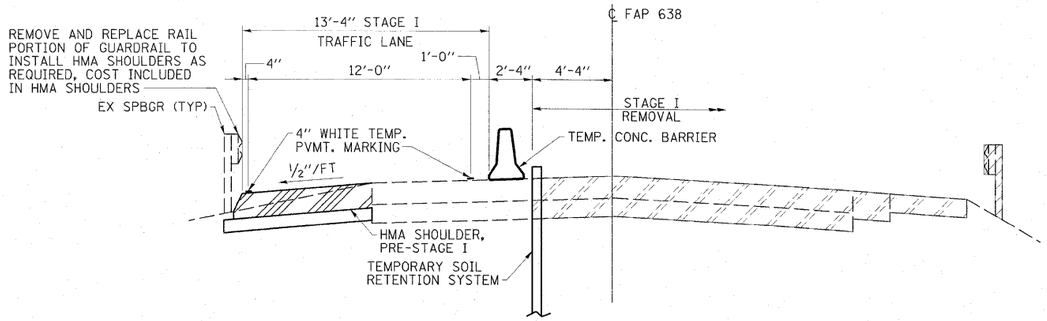

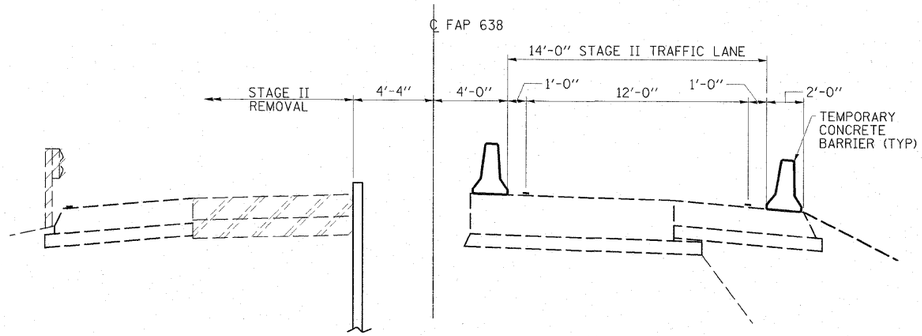

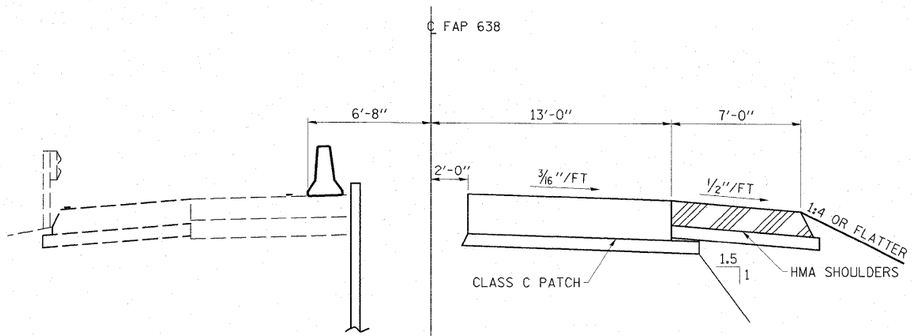

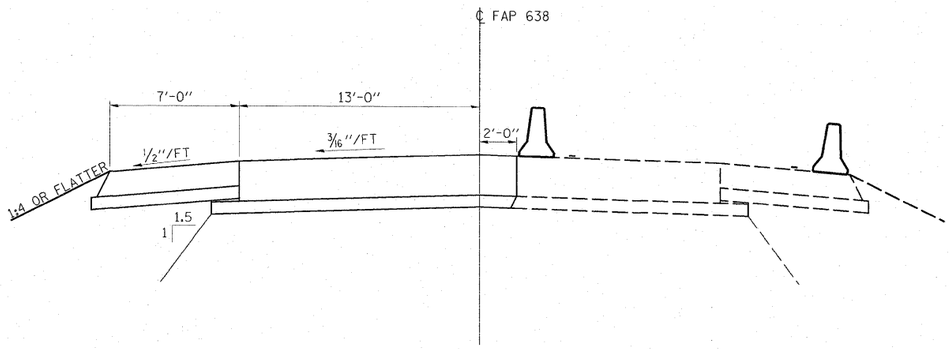

SECTION A–A (STAGE I)

SECTION B–B (STAGE II)

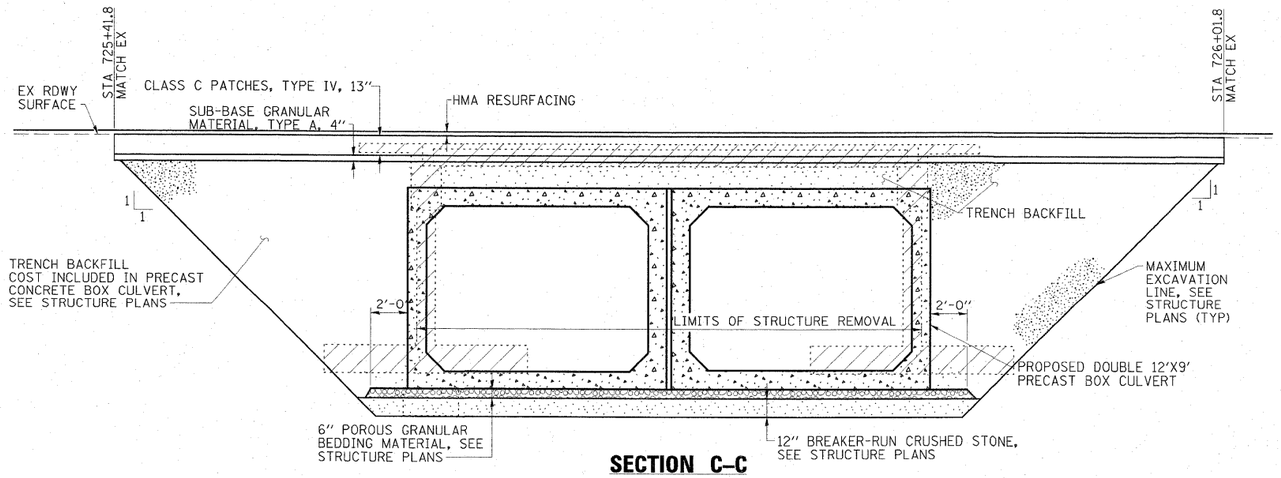

SECTION C–C

FILE NAME = 0264428-sht-details01.dgn	USER NAME = HAS	DESIGNED - JMS	REVISED -
		DRAWN - JPC	REVISED -
	PLOT SCALE = 0.0839 '/ IN.	CHECKED - ELH	REVISED -
	PLOT DATE = 3/23/2009 1:04:36 PM	DATE - 3/13/09	REVISED -

STATE OF ILLINOIS
DEPARTMENT OF TRANSPORTATION

STAGE CONSTRUCTION DETAILS

SCALE: 1/4"=1'-0" | SHEET NO. 1 OF 1 SHEETS | STA. | TO STA.

F.A.P. RTE.	SECTION	COUNTY	TOTAL SHEETS	SHEET NO.
638	136BR-1	HENRY	67	37
		CONTRACT NO. 64428		
FED. ROAD DIST. NO.	ILLINOIS	FED. AID PROJECT		