F.A.P. RTE.	SECTION	COUNTY	TOTAL SHEETS	SHEET NO.
505	111RS-4, 111BR-1, Ya-15d-RS-1,& (W-15d)T-1	STEPHENSON & WINNEBAGO	335	53
STA. 10600+00	TO STA. 10625+00			
FED. ROAD DIST. NO. 2	ILLINOIS	FED. AID PROJECT		

CONTRACT NO. 64970

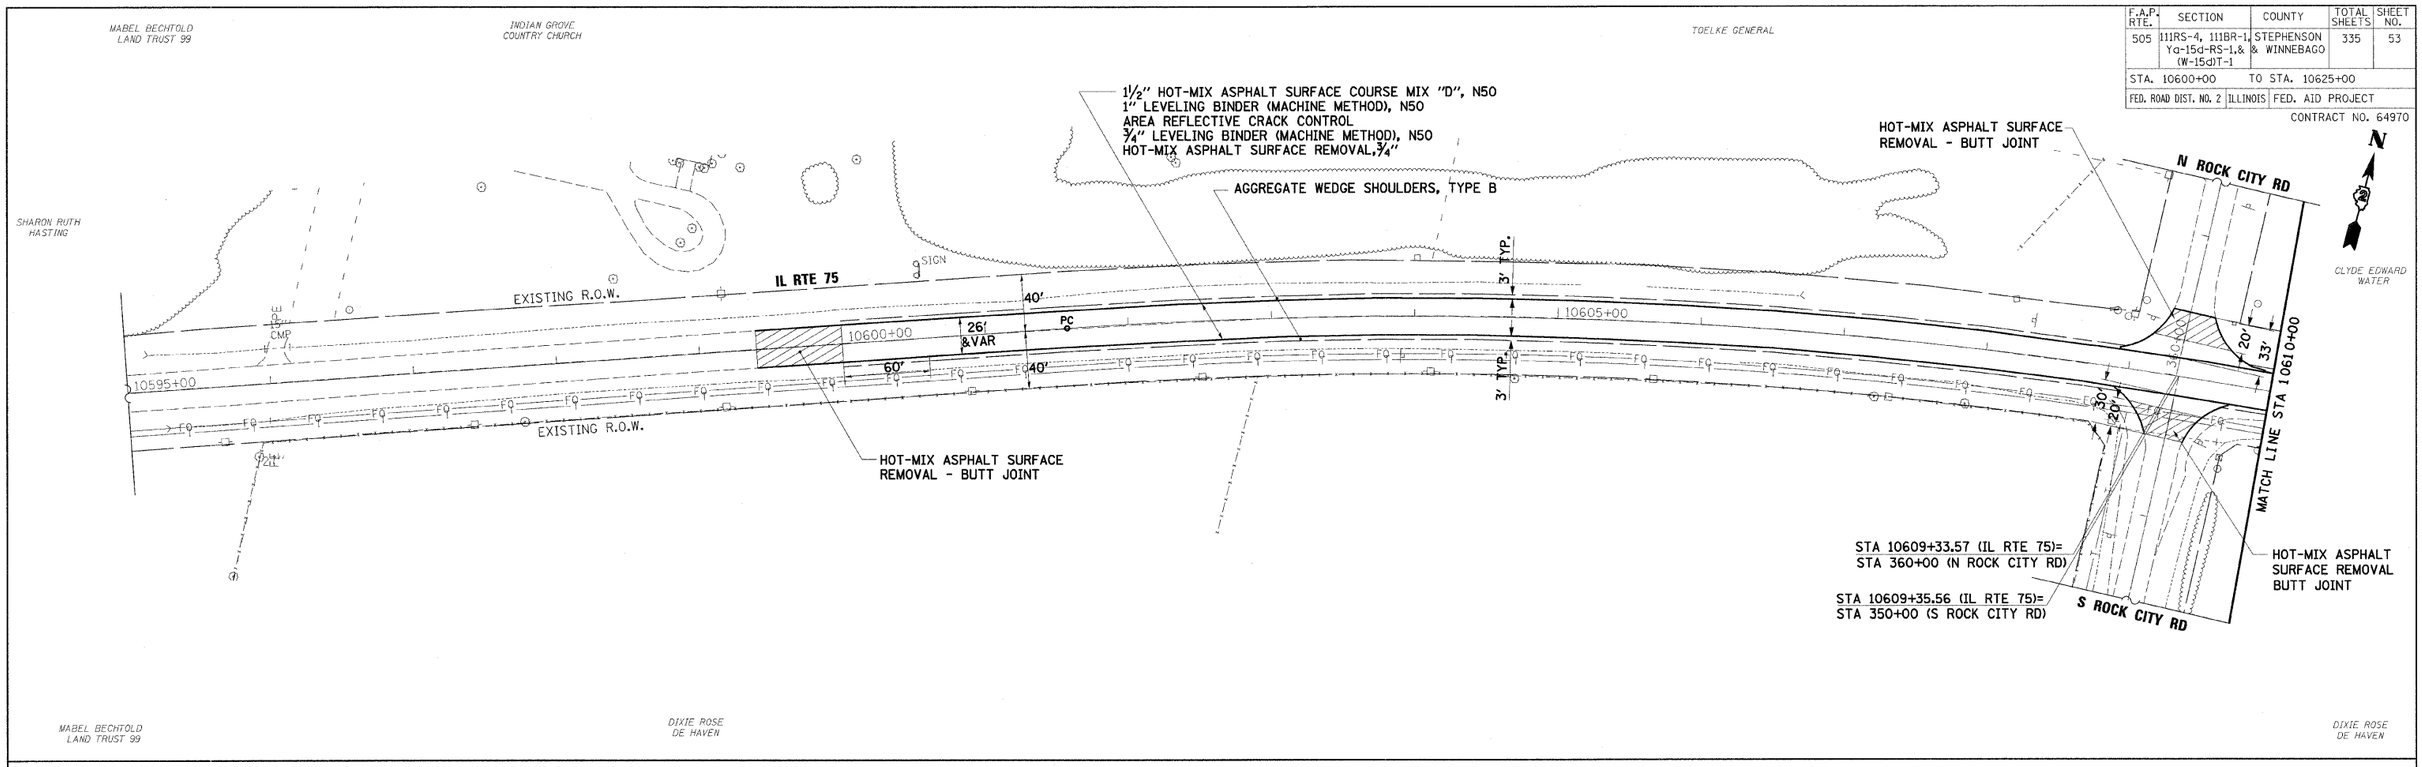

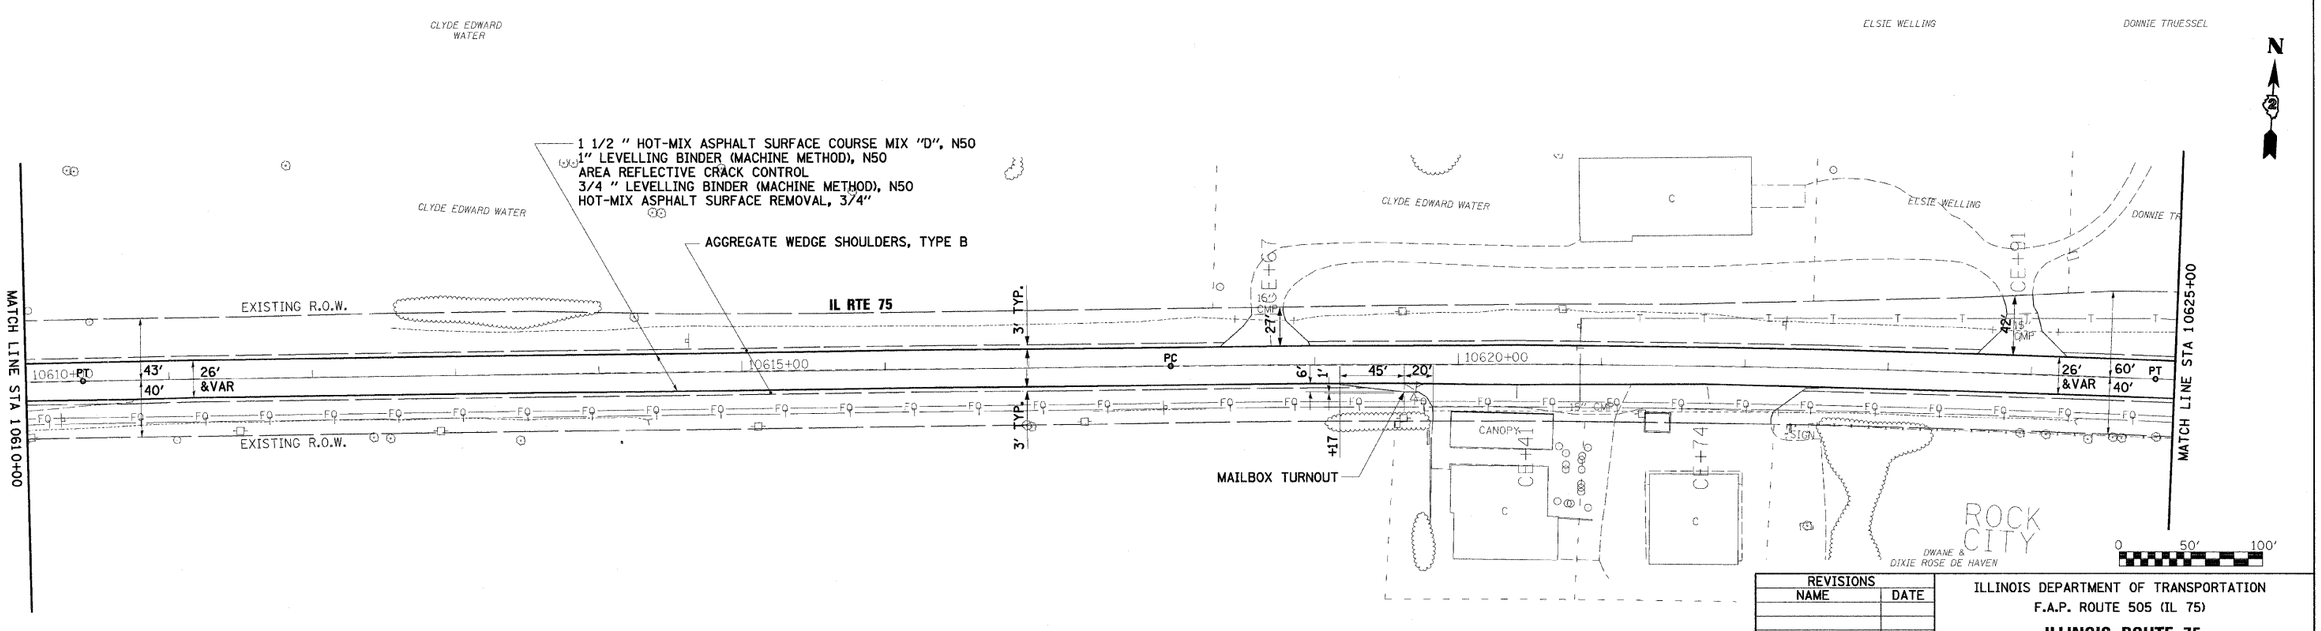

REVISIONS	
NAME	DATE

ILLINOIS DEPARTMENT OF TRANSPORTATION
F.A.P. ROUTE 505 (IL 75)

ILLINOIS ROUTE 75
PLAN
STA. 10600+00 TO 10625+00

SCALE: VERT.
HORIZ. 1"=50'
DATE: 3/3/09

DRAWN BY MTH
CHECKED BY SPF

PLOT DATE = 3/3/2009
FILE NAME = k:\111rs5800\il 75_3p eass\osdd\design\1r5581_PLN01.dgn
PLOT SCALE = 1.0000 '/ In.
USER NAME = JTracey
MODEL = Default