F.A.P. RTE.	SECTION	COUNTY	TOTAL SHEETS	SHEET NO.
505	111RS-4, 111BR-1, Ya-15d-RS-1,& (W-15d)T-1	STEPHENSON & WINNEBAGO	335	57

STA. 10670+00 TO STA. 10685+00

FED. ROAD DIST. NO. 2 | ILLINOIS | FED. AID PROJECT

CONTRACT NO. 64970

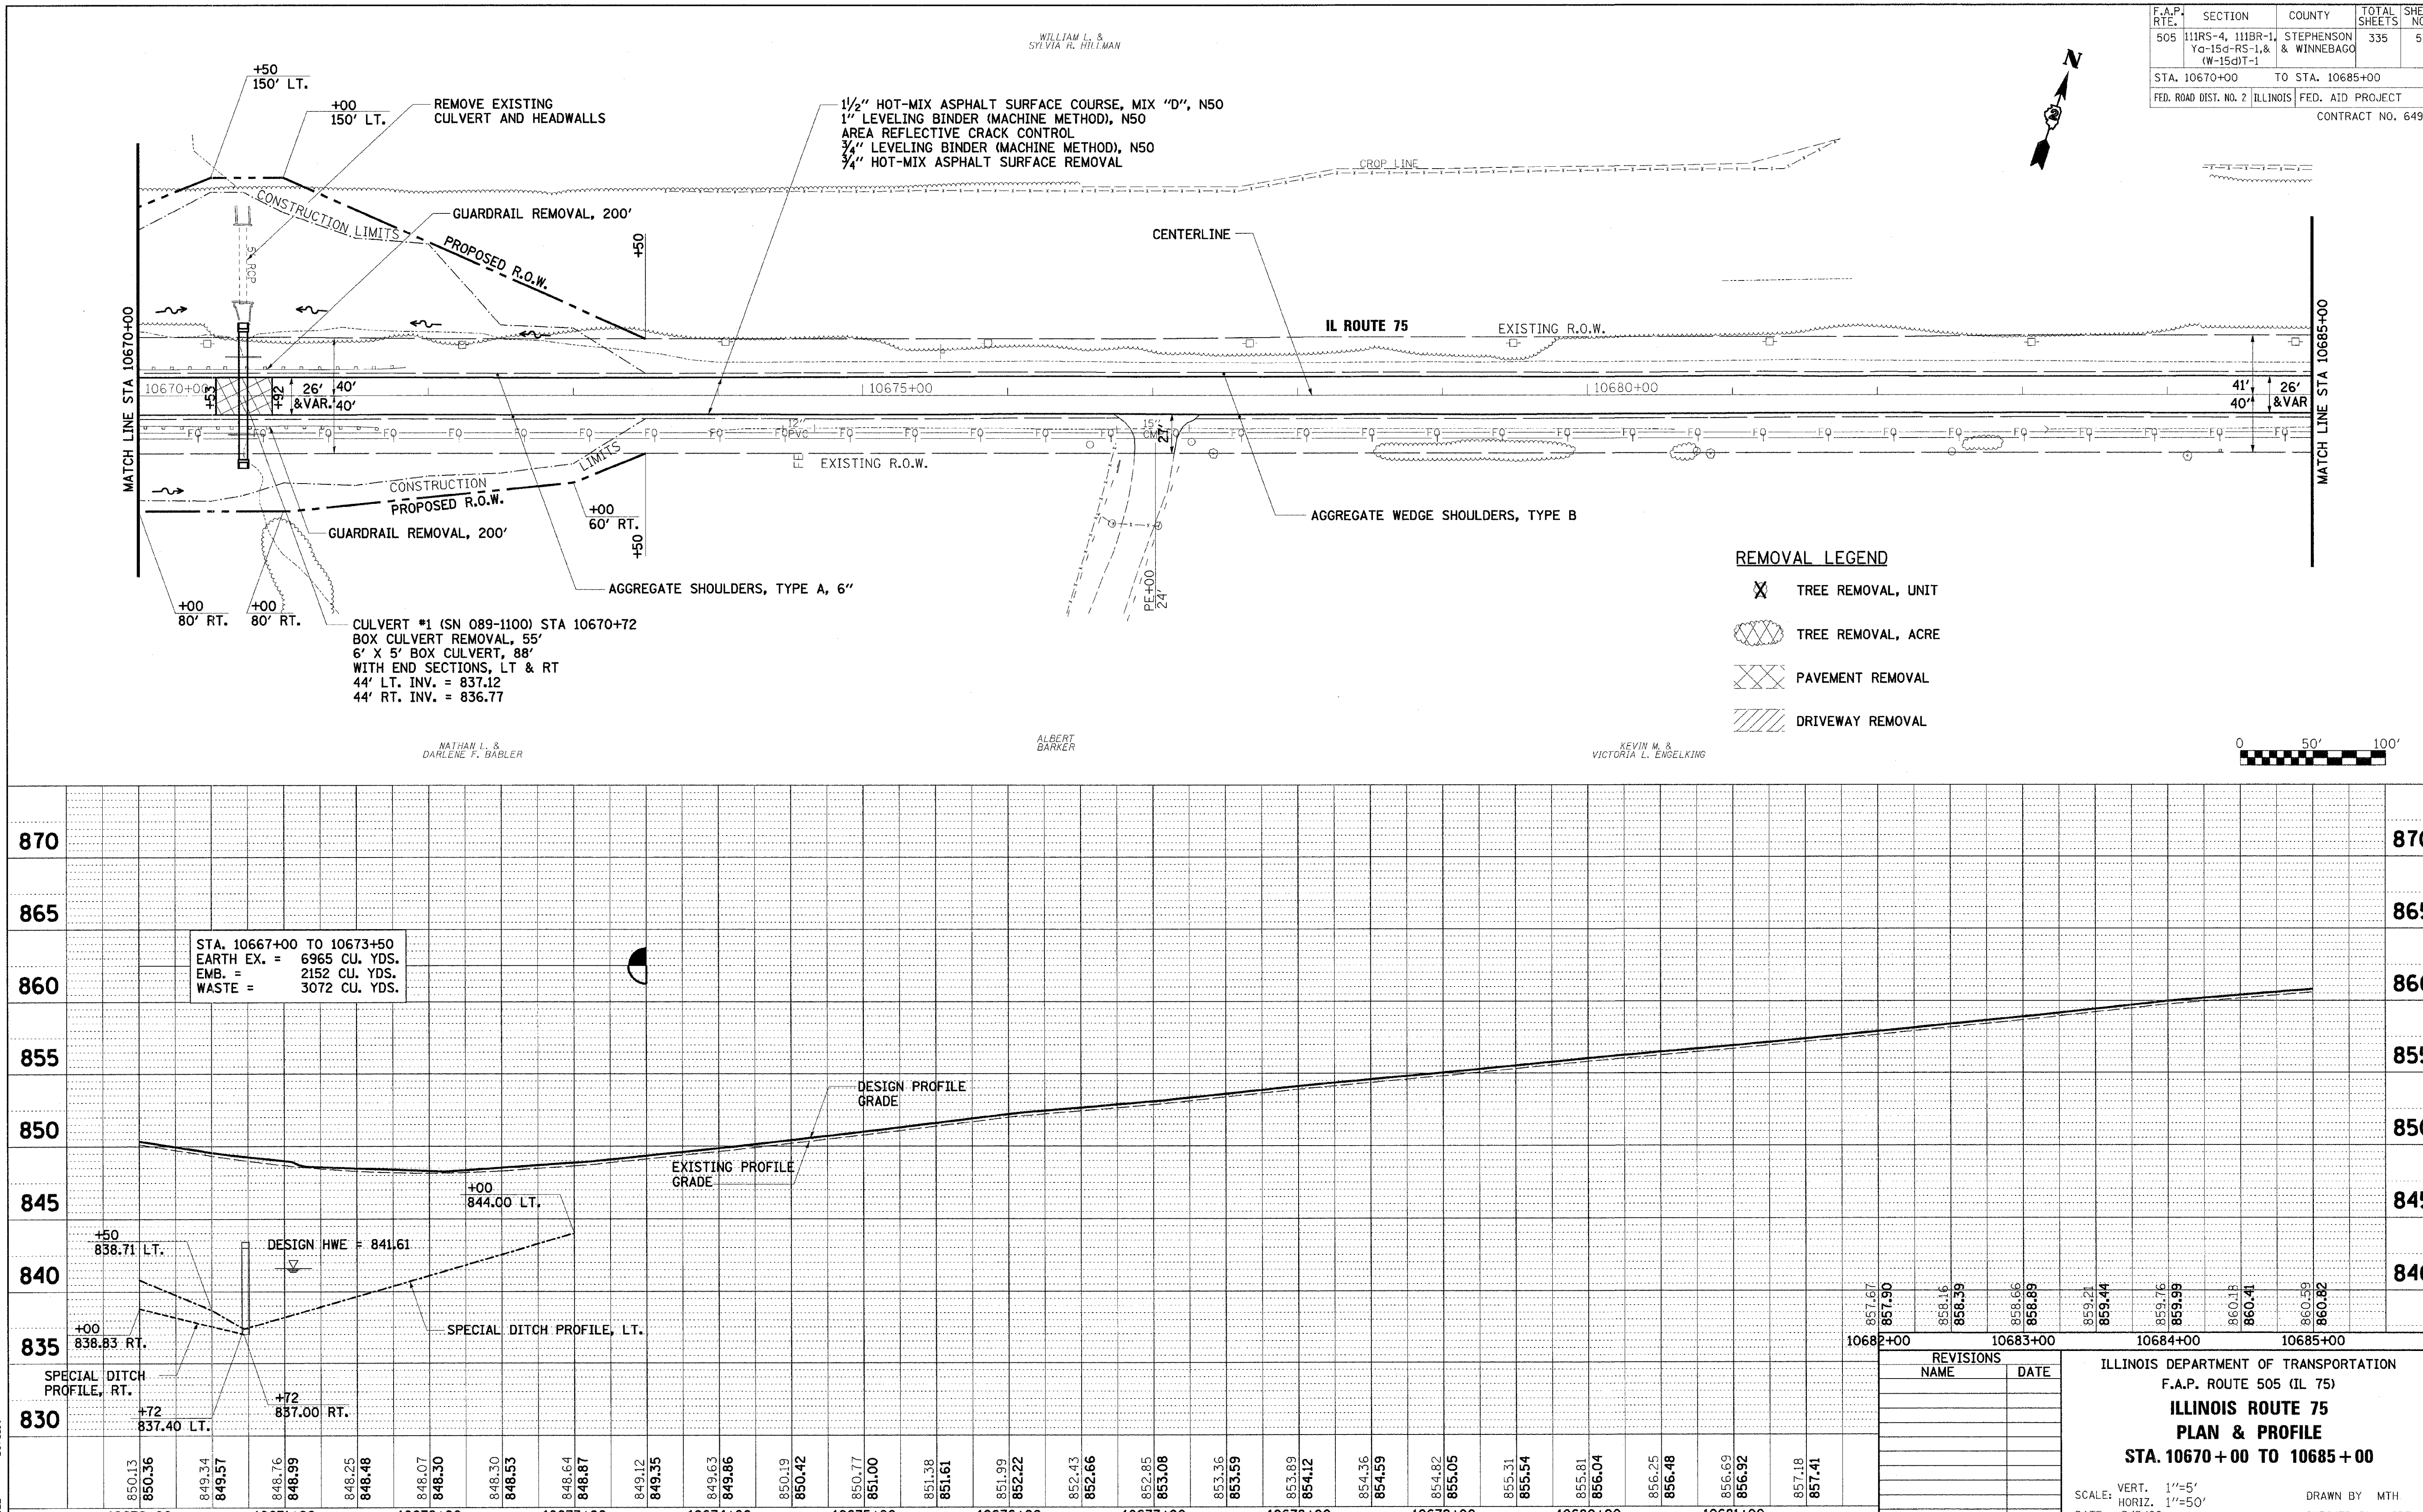

REVISIONS	
NAME	DATE

ILLINOIS DEPARTMENT OF TRANSPORTATION
F.A.P. ROUTE 505 (IL 75)

ILLINOIS ROUTE 75
PLAN & PROFILE
STA. 10670+00 TO 10685+00

SCALE: VERT. 1"=5' HORIZ. 1"=50'
DATE: 3/3/09
DRAWN BY MTH
CHECKED BY SPF

PLAN: NOTE BOOK / NO. / SURVEYED / PLOTTED / ALIGNMENT CHECKED / RT. OF WAY CHECKED / CADD FILE NAME / BY / DATE

PROFILE: NOTE BOOK / NO. / SURVEYED / PLOTTED / GRADES CHECKED / B.M. NOTED / STRUCTURE NOTAT'NS CH'KD / BY / DATE

PLOT DATE = 3/3/2009
FILE NAME = k:\1195800\il 75_3p east\cadd\design\195801_PLN04.dgn
PLOT SCALE = 1:50
USER NAME = JTracey
MODEL = Default