F.A.P. RTE.	SECTION	COUNTY	TOTAL SHEETS	SHEET NO.
505	111RS-4, 111BR-1, Ya-15d-RS-1,& (W-15d)T-1	STEPHENSON & WINNEBAGO	335	64
STA. 10805+00		TO STA. 10820+00		
FED. ROAD DIST. NO. 2	ILLINOIS	FED. AID PROJECT		

CONTRACT NO. 64970

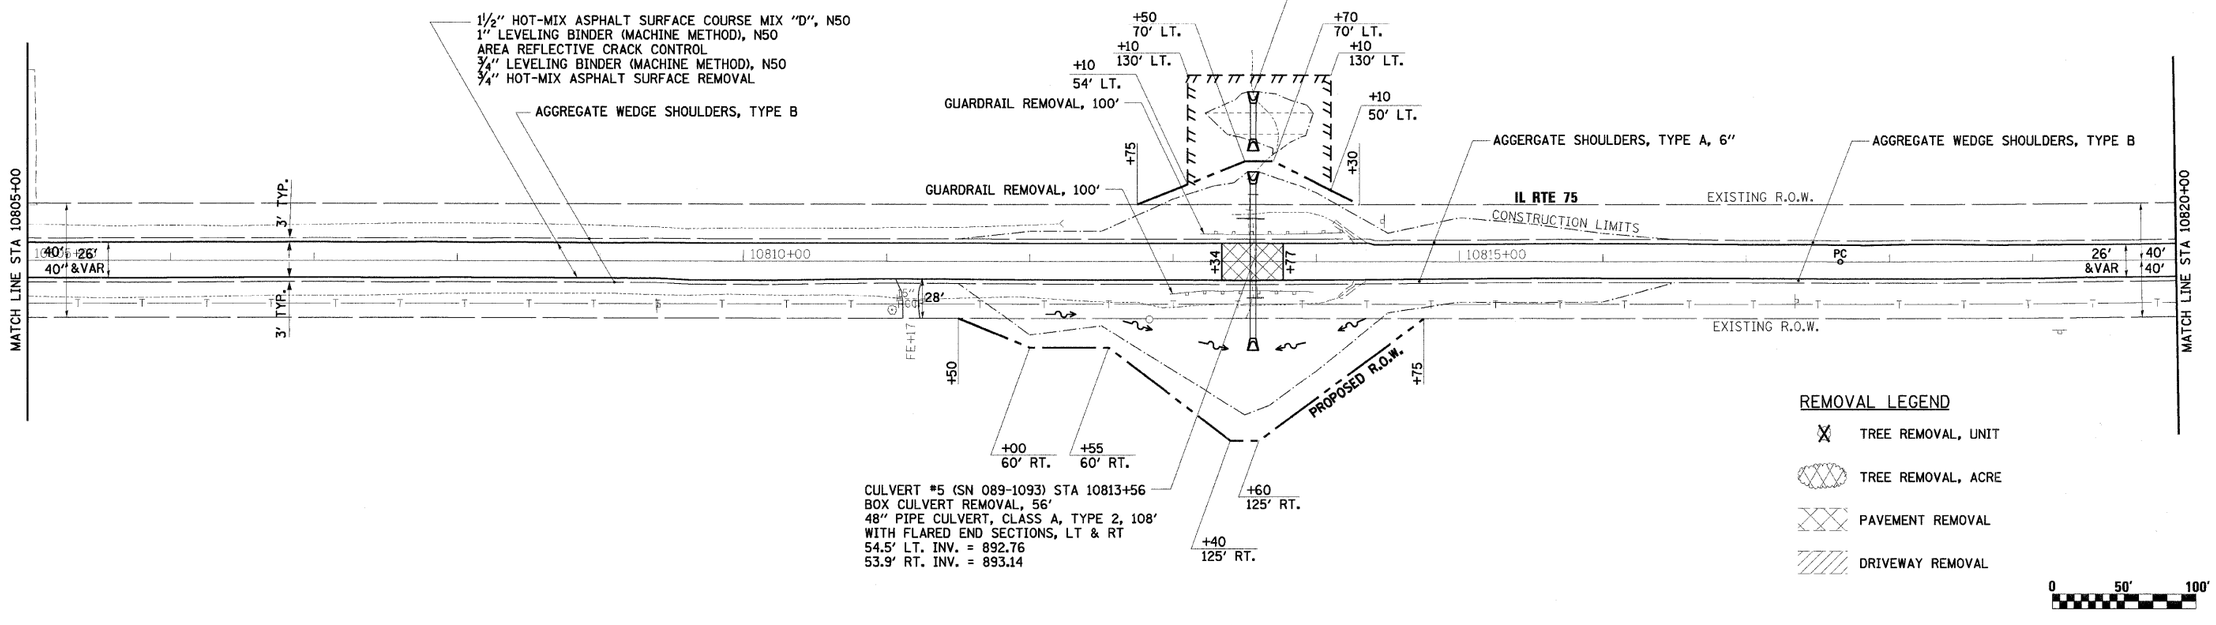

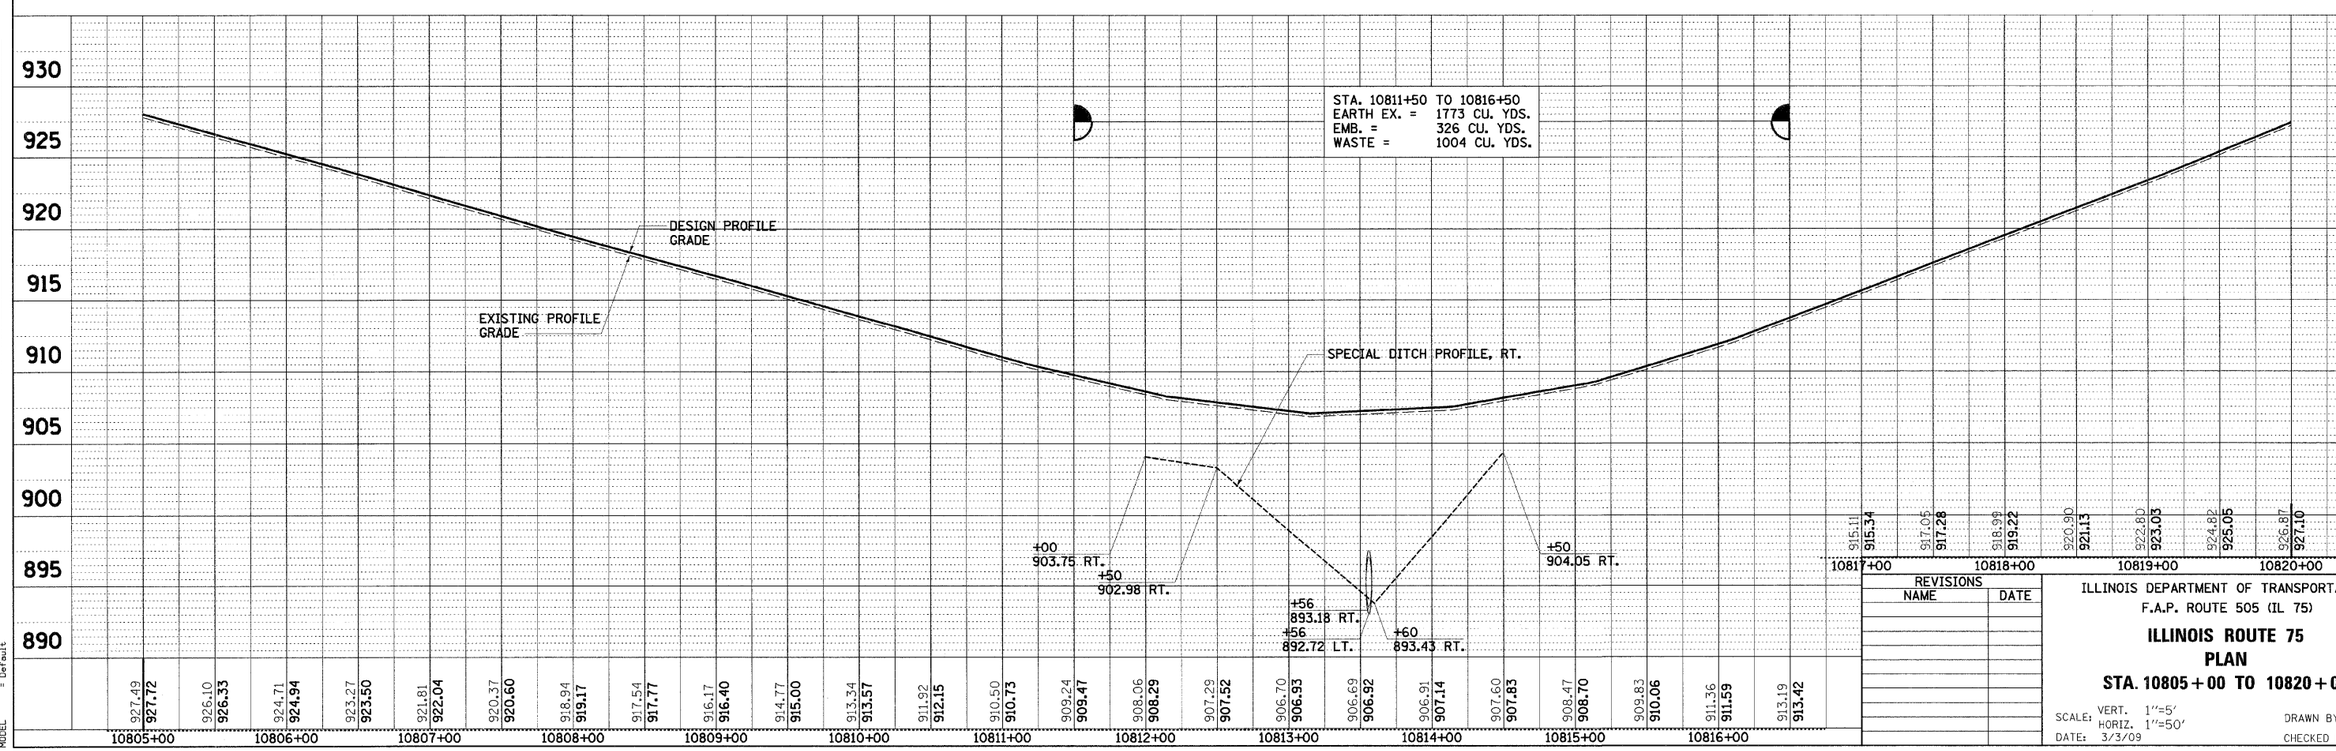

REVISIONS	
NAME	DATE

ILLINOIS DEPARTMENT OF TRANSPORTATION
F.A.P. ROUTE 505 (IL 75)

ILLINOIS ROUTE 75
PLAN
STA. 10805+00 TO 10820+00

SCALE: VERT. 1"=5' HORIZ. 1"=50'
DATE: 3/3/09
DRAWN BY MTH
CHECKED BY SPF

PLAN
NOTE BOOK NO.
SURVEYED
PLOTTED
ALIGNMENT CHECKED
PLAN PROFILE CHECKED
CADD FILE NAME
BY DATE

PROFILE
NOTE BOOK NO.
SURVEYED
PLOTTED
GRADES CHECKED
B.M. NOTED
STRUCTURE NOTATIONS CHKD
BY DATE

PLOT DATE = 3/3/2009
FILE NAME = k:\11#5808\i 75_3p eas\cadd\design\15801_PLN11.dgn
PLOT SCALE = 1:50 scale
USER NAME = JTracey
MODEL = Default