F.A.P. RTE.	SECTION	COUNTY	TOTAL SHEETS	SHEET NO.
505	111RS-4, 111BR-1, Ya-15d-RS-1,& (W-15dT-1	STEPHENSON & WINNEBAGO	335	68
STA. 10880+00		TO STA. 10895+00		
FED. ROAD DIST. NO. 2	ILLINOIS	FED. AID PROJECT		

CONTRACT NO. 64970

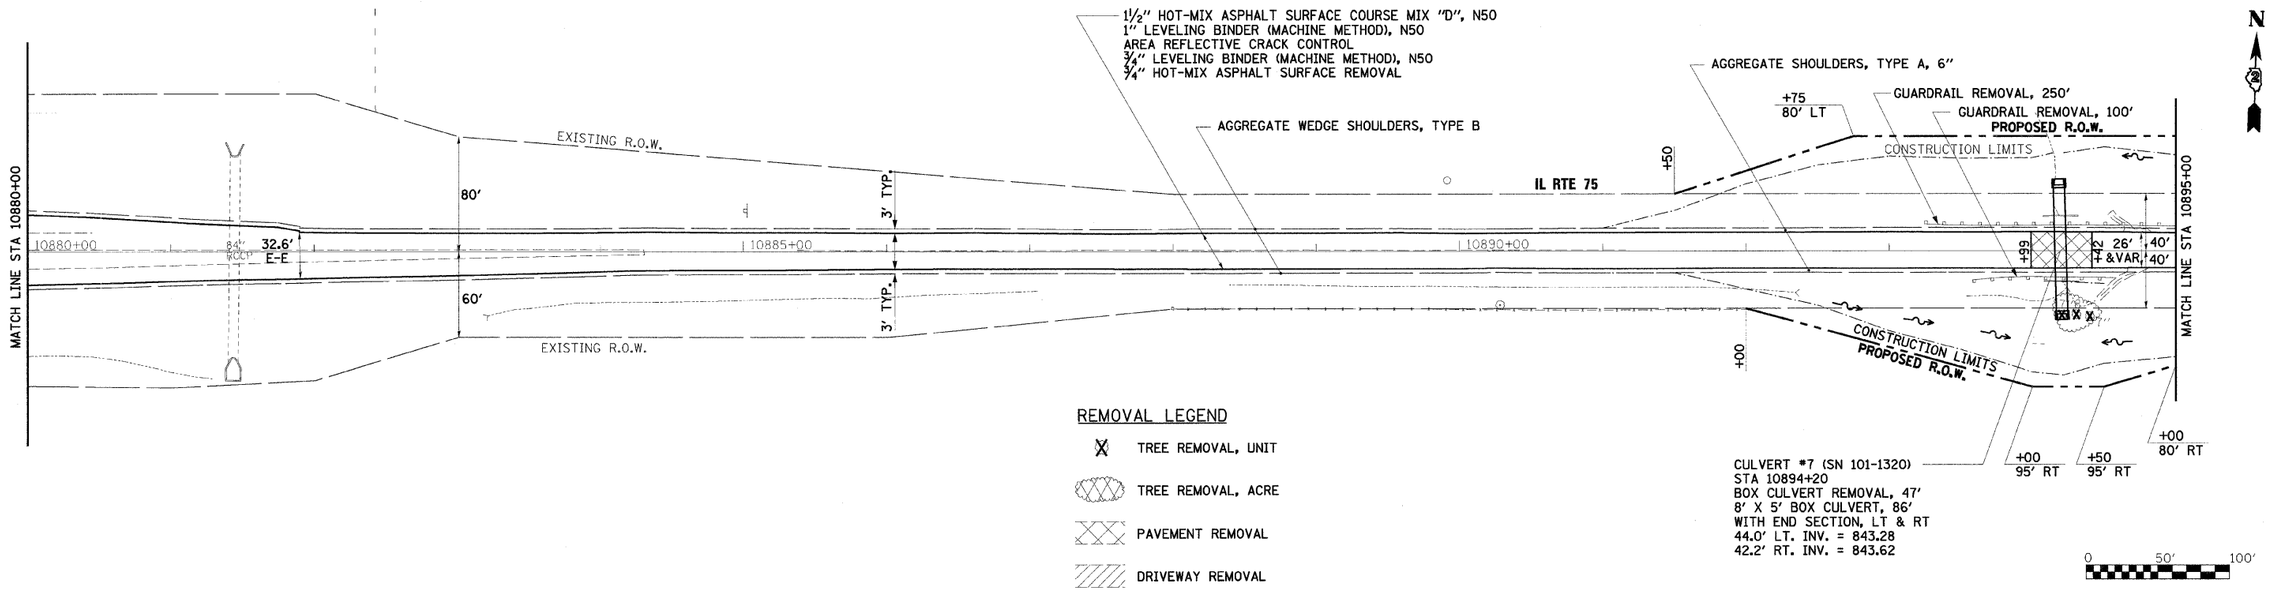

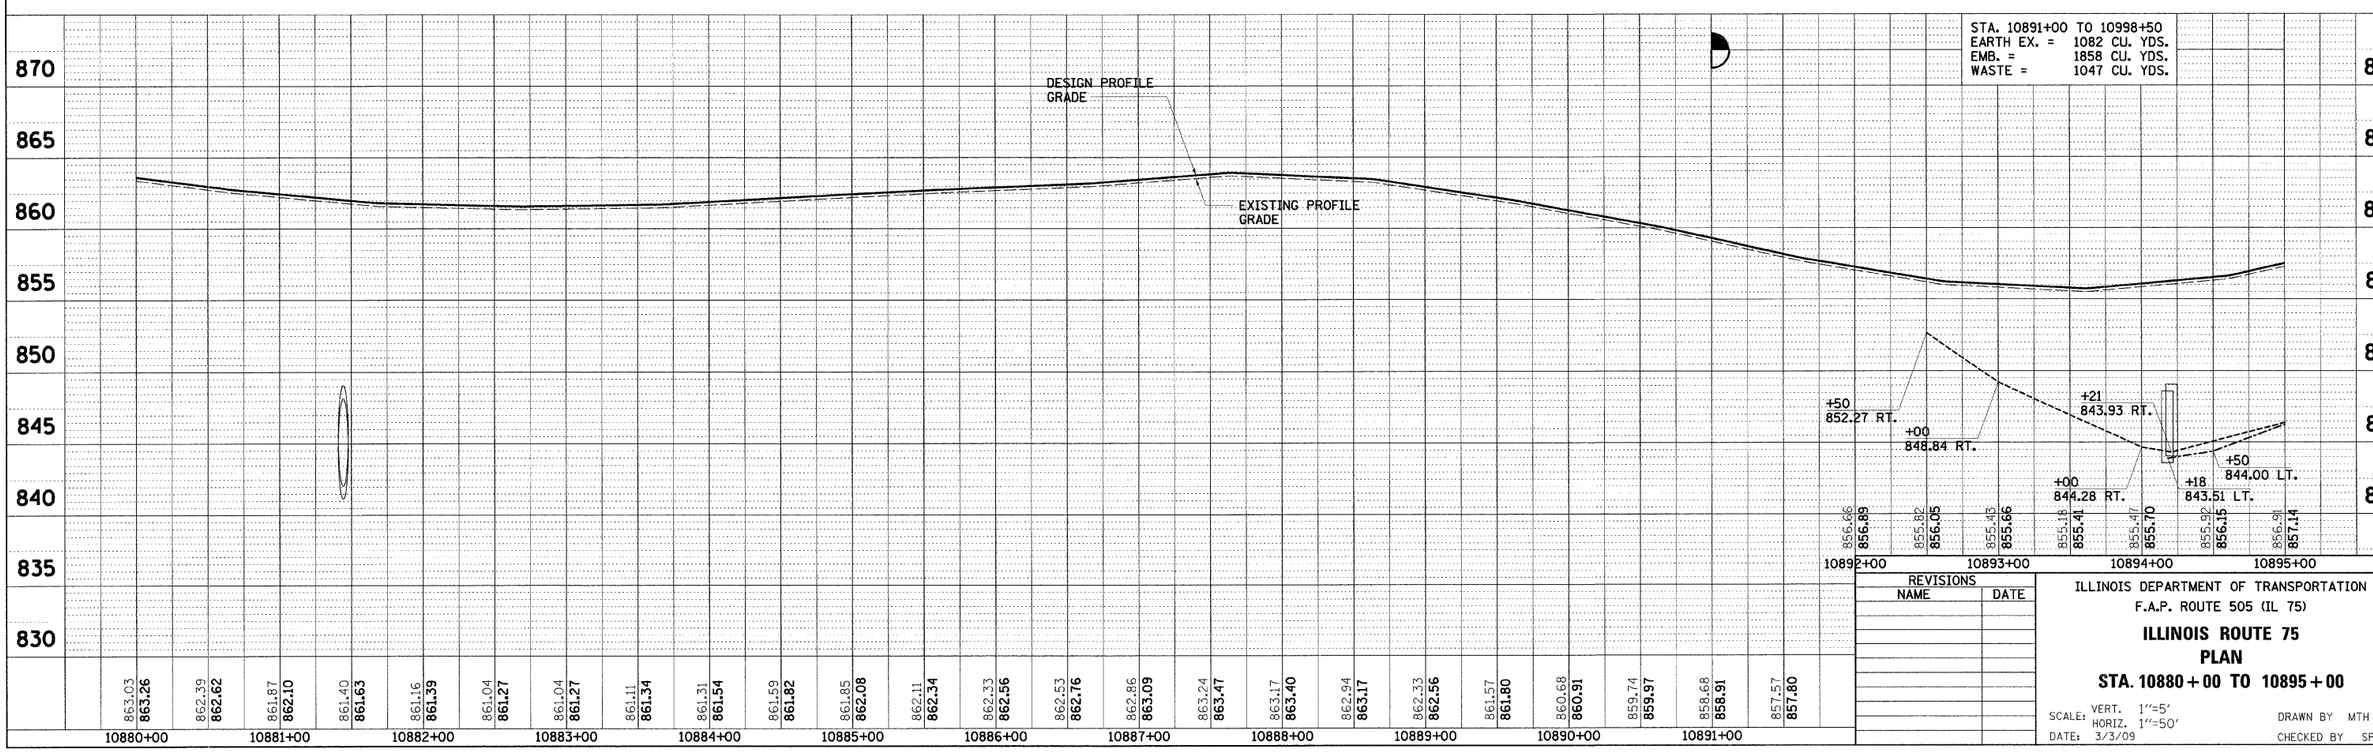

REVISIONS	
NAME	DATE

ILLINOIS DEPARTMENT OF TRANSPORTATION
F.A.P. ROUTE 505 (IL 75)

ILLINOIS ROUTE 75
PLAN
STA. 10880 + 00 TO 10895 + 00

SCALE: VERT. 1"=5'
HORIZ. 1"=50'
DATE: 3/3/09

DRAWN BY MTH
CHECKED BY SPF

PLAN
SURVEYED
PLOTTED
ALIGNMENT CHECKED
RT. OF WAY STAKED
CADD FILE NAME
NOTE BOOK NO.
BY
DATE

PROFILE
SURVEYED
PLOTTED
GRADES CHECKED
RT. OF WAY STAKED
STRUCTURE NOTATIONS CHKD
NOTE BOOK NO.
BY
DATE

PLOT DATE = 3/3/2009
FILE NAME = h:\1105800\il 75_3p eastcadd\design\105801_PLN024.dgn
PLOT SCALE = 1:40000
USER NAME = JTracey
MODEL = Default