LOIS L. WILKE

LOIS L. WILKE

F.A.P. RTE.	SECTION	COUNTY	TOTAL SHEETS	SHEET NO.
505	111RS-4, 111BR-1, Yg-15d-RS-1,& (W-15d)T-1	STEPHENSON & WINNEBAGO	335	69
STA. 10895+00	TO STA. 10910+00			
FED. ROAD DIST. NO. 2	ILLINOIS	FED. AID PROJECT		

CONTRACT NO. 64970

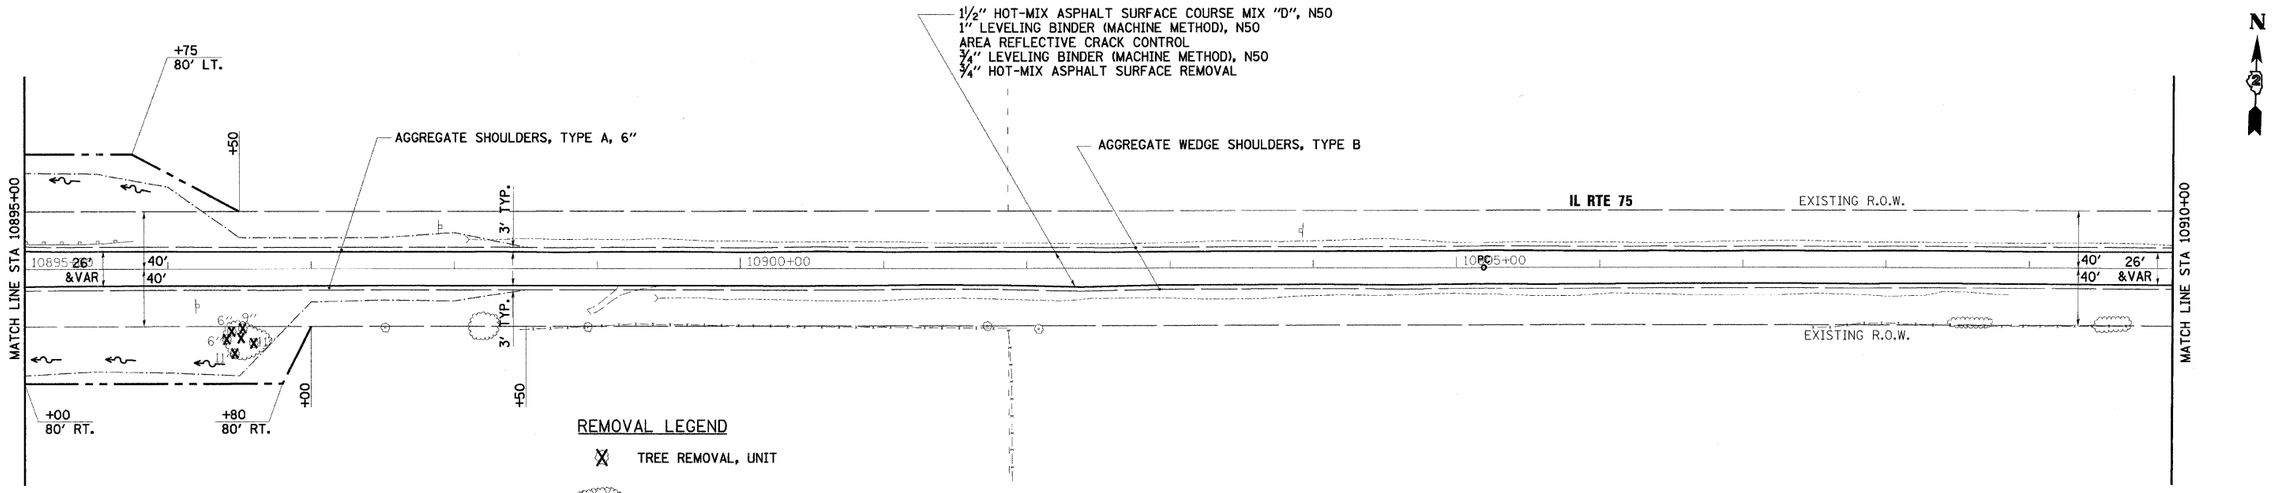

GARRY K. KOHLEY SR.

ROBERT W. TROCKE

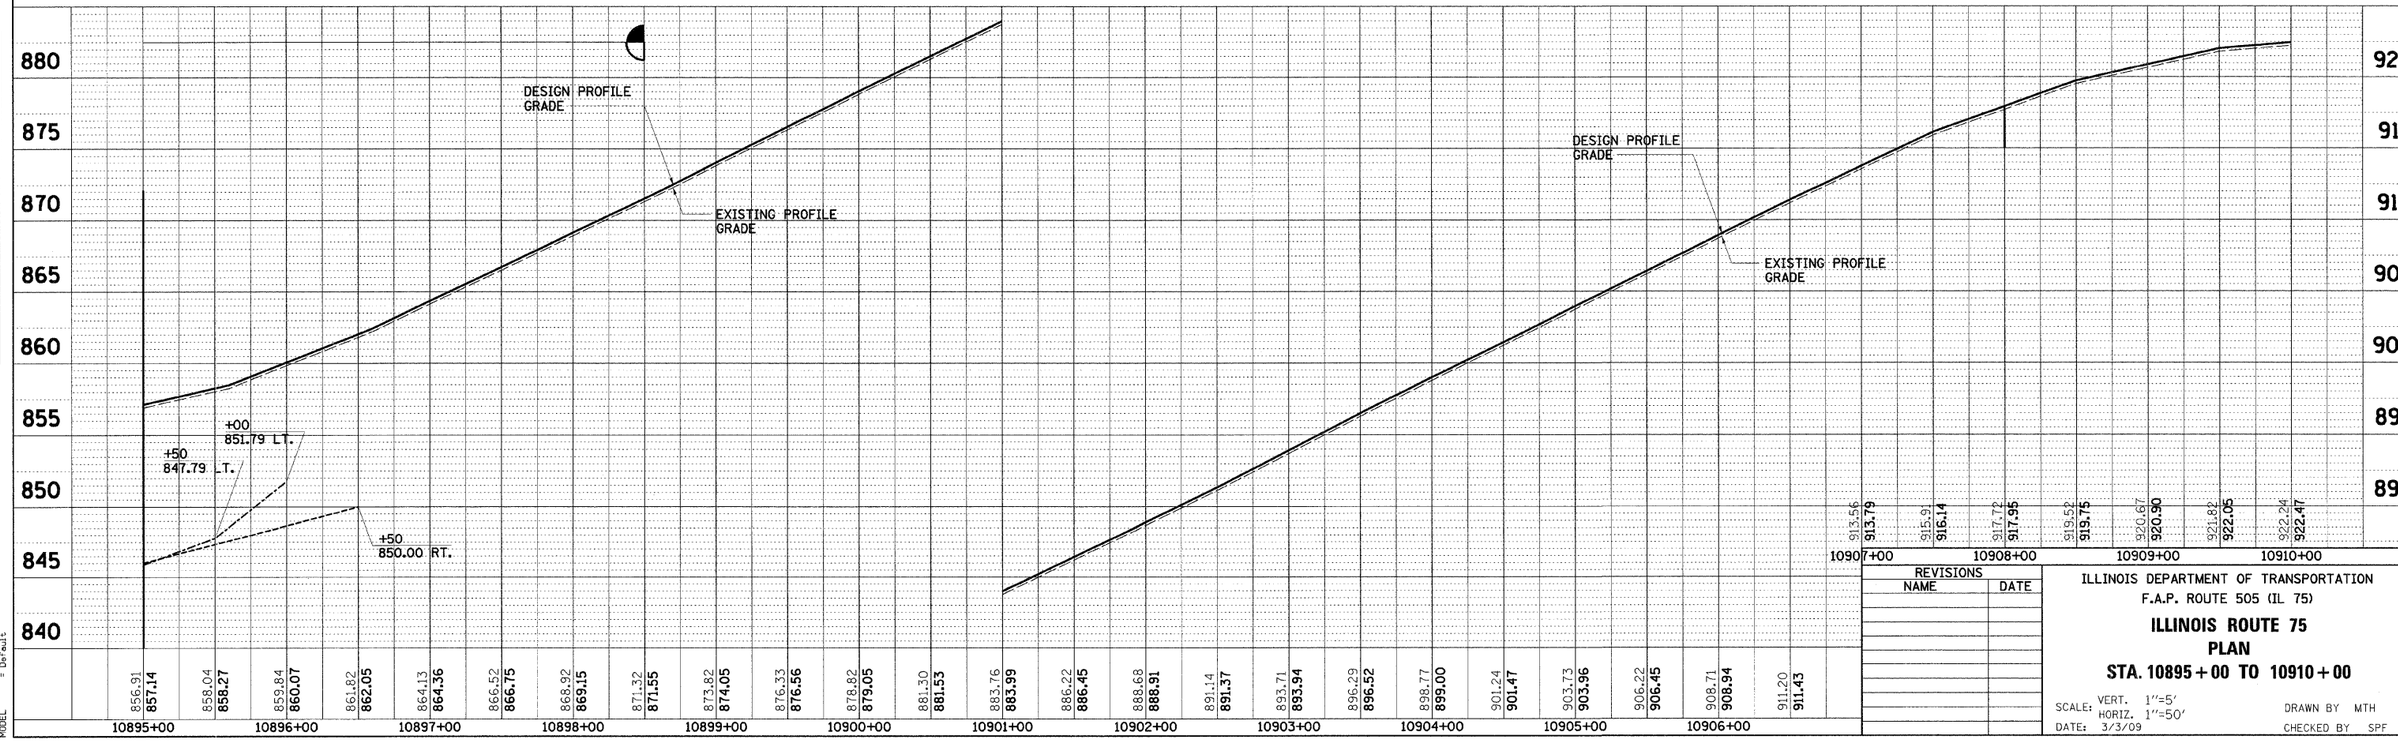

REVISIONS	
NAME	DATE

ILLINOIS DEPARTMENT OF TRANSPORTATION
F.A.P. ROUTE 505 (IL 75)

ILLINOIS ROUTE 75

PLAN

STA. 10895+00 TO 10910+00

SCALE: VERT. 1"=5'
HORIZ. 1"=50'
DATE: 3/3/09

DRAWN BY MTH
CHECKED BY SPF

PLAN — SURVEYED, PLOTTED, ALIGNMENT CHECKED, PROFILE CHECKED, CADD FILE NAME, NOTE BOOK, NO., BY, DATE

PROFILE — SURVEYED, PLOTTED, CROSS SECTIONS CHECKED, STRUCTURE NO'S CHKD, NOTE BOOK, NO., BY, DATE

PLOT DATE = 3/3/2009
FILE NAME = k:\111r5602\x1 75.3p east\cadd\design\1r5601.PLN14.dgn
PLOT SCALE = 1.0000
USER NAME = JTracey
MODEL = Default