F.A.P. RTE.	SECTION	COUNTY	TOTAL SHEETS	SHEET NO.
505	111RS-4, 111BR-1, Ya-15d-RS-1,& (W-15d)T-1	STEPHENSON & WINNEBAGO	335	72
STA. 10955+00		TO STA. 10970+00		
FED. ROAD DIST. NO. 2	ILLINOIS	FED. AID PROJECT		

CONTRACT NO. 64970

L. & C. NUELLE PENWARDEN
C. YARDLEY, S. TERPSTRA

L. & C. NUELLE PENWARDEN
C. YARDLEY, S. TERPSTRA

N

AGGREGATE SHOULDERS, TYPE A, 6"
REMOVE EXISTING FENCE, 240'
CONSTRUCTION LIMITS
GUARDRAIL REMOVAL, 100'
FOOTBRIDGE TO BE REMOVED BY OTHERS
AGGREGATE WEDGE SHOULDERS, TYPE B
CENTERLINE
EXISTING R.O.W.
IL ROUTE 75
PROPOSED R.O.W.
MATCH LINE STA 10955+00
MATCH LINE STA 10970+00
3' TYP.
10955+00
10960+00
10965+00
42'
45'
26' &VAR
40'
40'
+75
+50 70' LT.
+90 70' LT.
+45 100' LT.
+10 100' LT.
+60 70' LT.
+53
+05
15" RCP
+25
FE+00 24'
+50 50' RT.
+25 60' RT.
+35 110' RT.
+65 65' RT.
+00 110' RT.
30' - 24" CMP CULVERT, TYPE 1
END SECTION
STA. 10965+85.5, 32.2 RT, INV EL 793.96
END SECTION
STA. 10966+15.5, 32.6 RT, INV EL 793.71
CULVERT #8 (SN 101-2048) STA 10968+79
BOX CULVERT REMOVAL, 74'
2-CELL 9'x7' PRECAST BOX CULVERT, 68'
WITH GRATED CULVERT EXTENSION, LT
DROP STRUCTURE, RT
32.4' LT., INV. = 784.85
36.0' RT., INV. = 785.00
(SEE CULVERT STRUCTURE PLANS)
GUARDRAIL REMOVAL, 100'
CONSTRUCTION LIMITS
1½" HOT-MIX ASPHALT
SURFACE COURSE, MIX "D", N50
1" LEVELING BINDER
(MACHINE METHOD), N50
AREA REFLECTIVE CRACK CONTROL
¾" LEVELING BINDER (MACHINE METHOD), N50
¾" HOT-MIX ASPHALT SURFACE REMOVAL

REMOVAL LEGEND

- TREE REMOVAL, UNIT
- TREE REMOVAL, ACRE
- PAVEMENT REMOVAL
- DRIVEWAY REMOVAL

RALPH KOHLEY TRUST NO.101

0 50' 100'

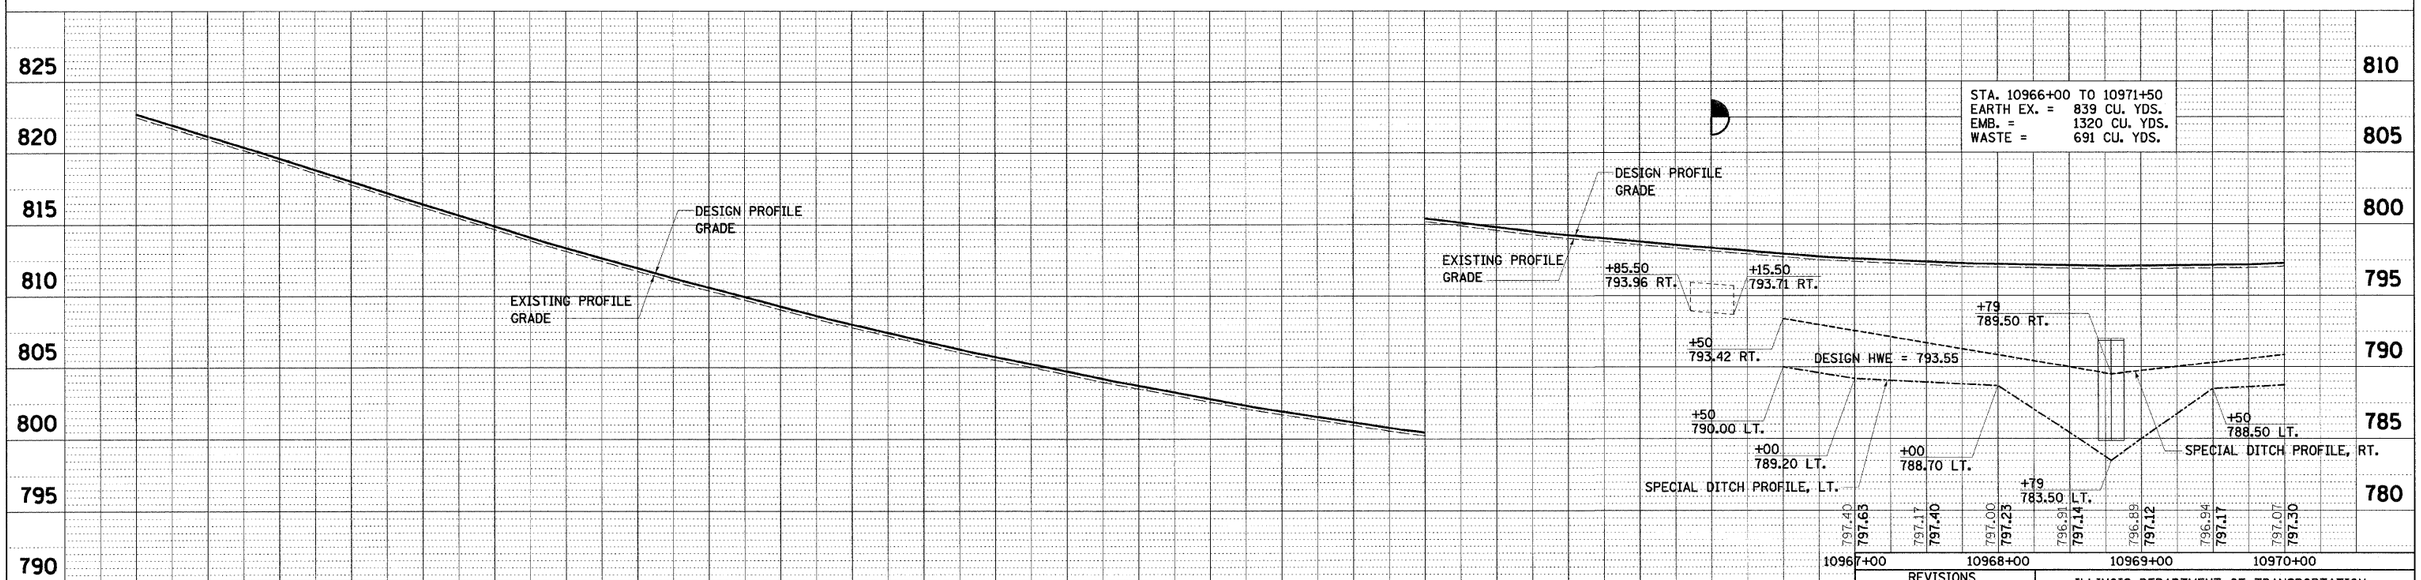

STA. 10966+00 TO 10971+50
EARTH EX. = 839 CU. YDS.
EMB. = 1320 CU. YDS.
WASTE = 691 CU. YDS.

REVISIONS	
NAME	DATE

ILLINOIS DEPARTMENT OF TRANSPORTATION
F.A.P. ROUTE 505 (IL 75)

ILLINOIS ROUTE 75
PLAN & PROFILE
STA. 10955+00 TO 10970+00

SCALE: VERT. 1"=5'
HORIZ. 1"=50'
DATE: 3/3/09

DRAWN BY MTH
CHECKED BY SPF

PLAN
SURVEYED
PLOTTED
ALIGNMENT CHECKED
RT. OF WAY DATE PROFILE
NOTE BOOK
CADD FILE NAME
NO.
BY DATE

PROFILE
SURVEYED
PLOTTED
GRADES CHECKED
NOTE BOOK
STRUCTURE NOTATIONS CHKD
NO.
BY DATE

PLOT DATE = 3/3/2009
FILE NAME = k:\1195802\il 75_3p east\cadd\design\195801_PLN16.dgn
PLOT SCALE = 1:1000
PLOT BY = JTraceey
USER NAME = Default
MODEL