F.A.P. RTE.	SECTION	COUNTY	TOTAL SHEETS	SHEET NO.
505	111RS-4, 111BR-1, Yg-15d-RS-1,& (W-15d)T-1	STEPHENSON & WINNEBAGO	335	74
STA. 10985+00	TO STA. 11000+00			
FED. ROAD DIST. NO. 2	ILLINOIS	FED. AID PROJECT		

CONTRACT NO. 64970

REMOVAL LEGEND

- TREE REMOVAL, UNIT
- TREE REMOVAL, ACRE
- PAVEMENT REMOVAL
- DRIVEWAY REMOVAL
- PAVEMENT BREAKING

VIRGIL P. DAMON, MARJORIE C. DIETMEIER

SHIRL W. & DARLENE LANGLEY

CULVERT #9 (SN 101-1088) STA 10990+83
36" PRECAST PIPE CULVERT EXTENSION, 11' LT, 8' RT
WITH 36" CONCRETE FLARED END SECTIONS, LT & RT
34.9' LT. INV. = 803.57
28.9' RT. INV. = 804.78

HOT-MIX ASPHALT,
(FULL DEPTH), 12"
2" HOT-MIX ASPHALT SURFACE
COURSE, MIX "D", N50
10" HOT-MIX ASPHALT BINDER
COURSE, IL 19.0, N50

AGGREGATE SHOULDERS, TYPE A, 8"

AGGREGATE SHOULDERS, TYPE A, 6"

AGGREGATE WEDGE SHOULDERS, TYPE B

CENTERLINE

EXISTING R.O.W

IL ROUTE 75

PROPOSED R.O.W.

CONSTRUCTION LIMITS

GUARDRAIL REMOVAL, 100'

BUILDING TO BE REMOVED

TEMPORARY EASEMENT

MATCH LINE STA 10985+00

MATCH LINE STA 11000+00

MAILBOX TURNOUT

POOL

1 1/2 " HOT-MIX ASPHALT
SURFACE COURSE, MIX "D", N50
1" LEVELING BINDER
(MACHINE METHOD), N50
AREA REFLECTIVE CRACK CONTROL
3/4" LEVELING BINDER (MACHINE METHOD), N50
3/4" HOT-MIX ASPHALT SURFACE REMOVAL

REMOVE EXISTING FENCE, 710'

10994+50 BEGIN RECONSTRUCTION

CULVERT #10 (SN 101-1319)
STA 10998+25
BOX CULVERT REMOVAL - 45'
8'x4' PRECAST BOX CULVERT, 80'
WITH GRATED CULVERT EXTENSION, LT,
DROP STRUCTURE, RT
39.7' LT. INV. = 811.00
39.3' RT. INV. = 811.48
(SEE CULVERT STRUCTURE PLANS)

2", HOT-MIX ASPHALT SURFACE COURSE, MIX "C", N50
HOT-MIX ASPHALT SHOULDERS, 6"

THOBLAS & KERSTIN LANDER

LAURENCE L. RICHARDSON

0 50' 100'

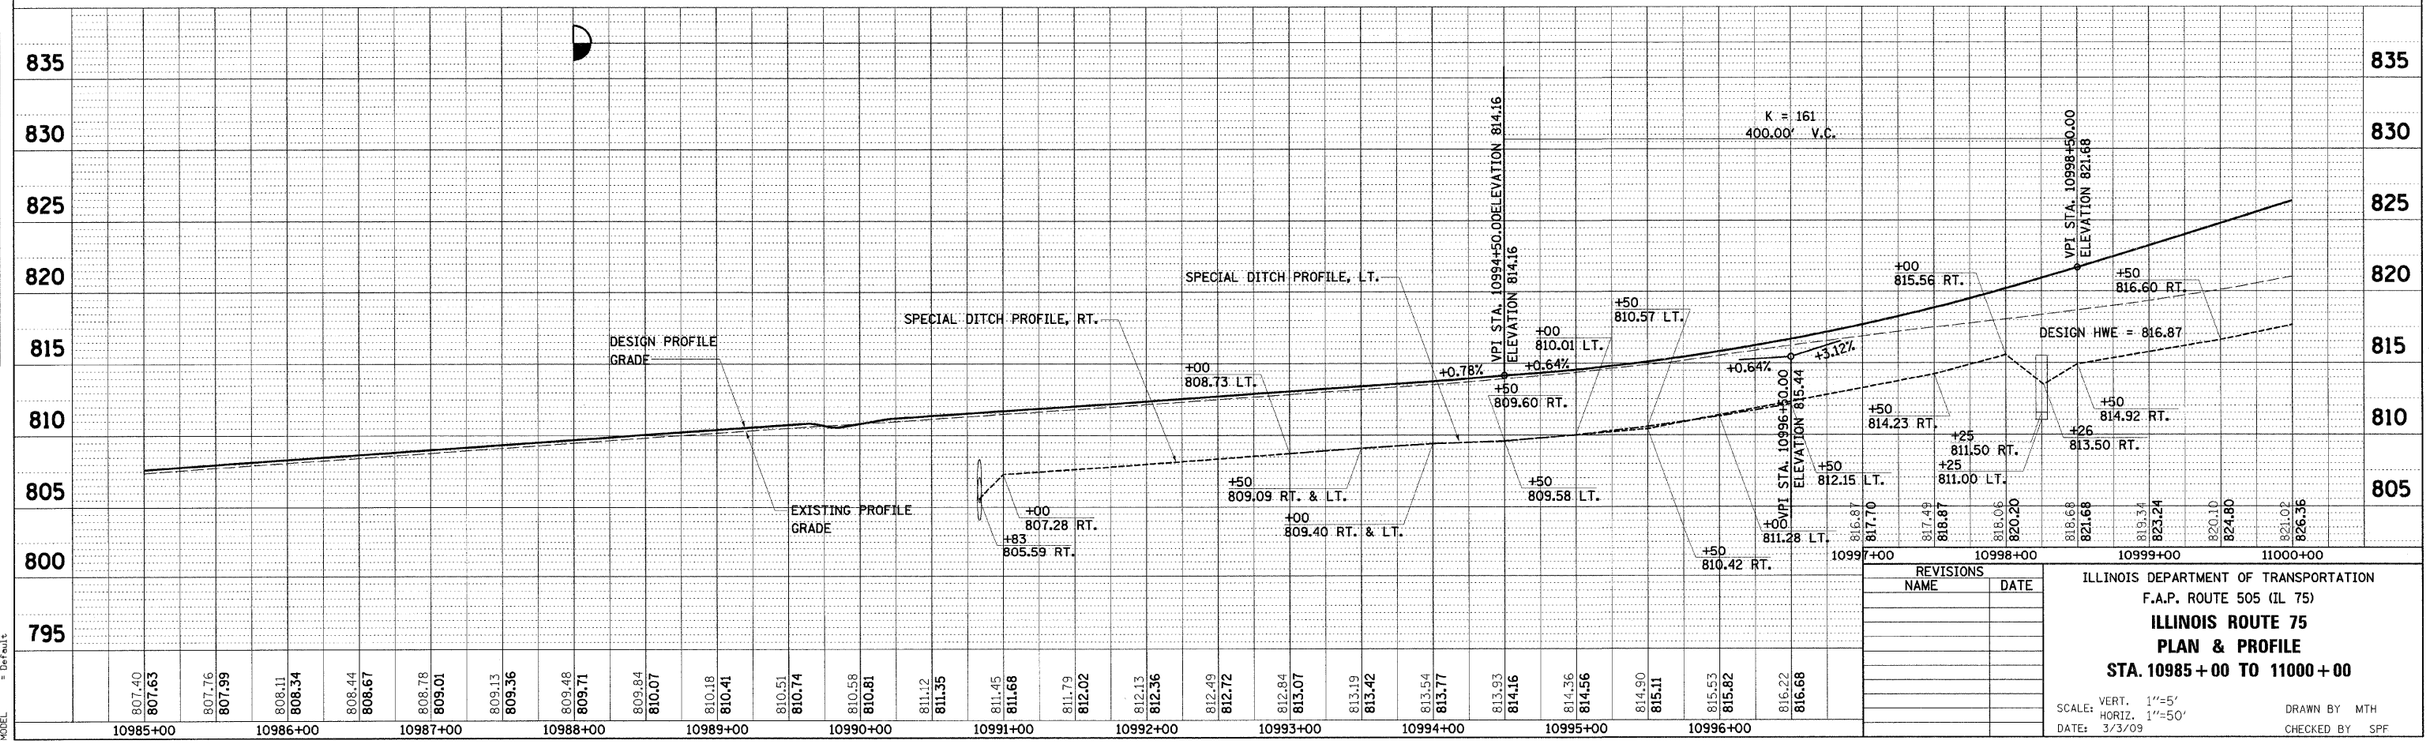

REVISIONS	
NAME	DATE

ILLINOIS DEPARTMENT OF TRANSPORTATION
F.A.P. ROUTE 505 (IL 75)

ILLINOIS ROUTE 75
PLAN & PROFILE
STA. 10985+00 TO 11000+00

SCALE: VERT. 1"=5'
HORIZ. 1"=50'
DATE: 3/3/09

DRAWN BY MTH
CHECKED BY SPF

PLOT DATE = 3/3/2009
FILE NAME = h:\111ps800\sl 75\ps eastcadd\design\195801_PLN18.dgn
PLOT SCALE = 1.0000
USER NAME = JTracey
MODEL = Default

PLAN: SURVEYED, PLOTTED, ALIGNMENT CHECKED, PLANS CHECKED, NOTE BOOK, NO., CADD FILE NAME USED, BY, DATE

PROFILE: SURVEYED, PLOTTED, GRADES CHECKED, NOTE BOOK, NO., STRUCTURE NOTATIONS CHK'D, BY, DATE