F.A.P. RTE.	SECTION	COUNTY	TOTAL SHEETS	SHEET NO.
505	111RS-4, 111BR-1, Yq-15d-RS-1,& (W-15d)T-1	STEPHENSON & WINNEBAGO	335	81
STA. 11000+00	TO STA. 11015+00			
FED. ROAD DIST. NO. 2	ILLINOIS	FED. AID PROJECT		

CONTRACT NO. 64970

PLAN
SURVEYED
PLOTTED
ALIGNMENT CHECKED
GRADES CHECKED
NOTE BOOK
NO.
DATE
BY

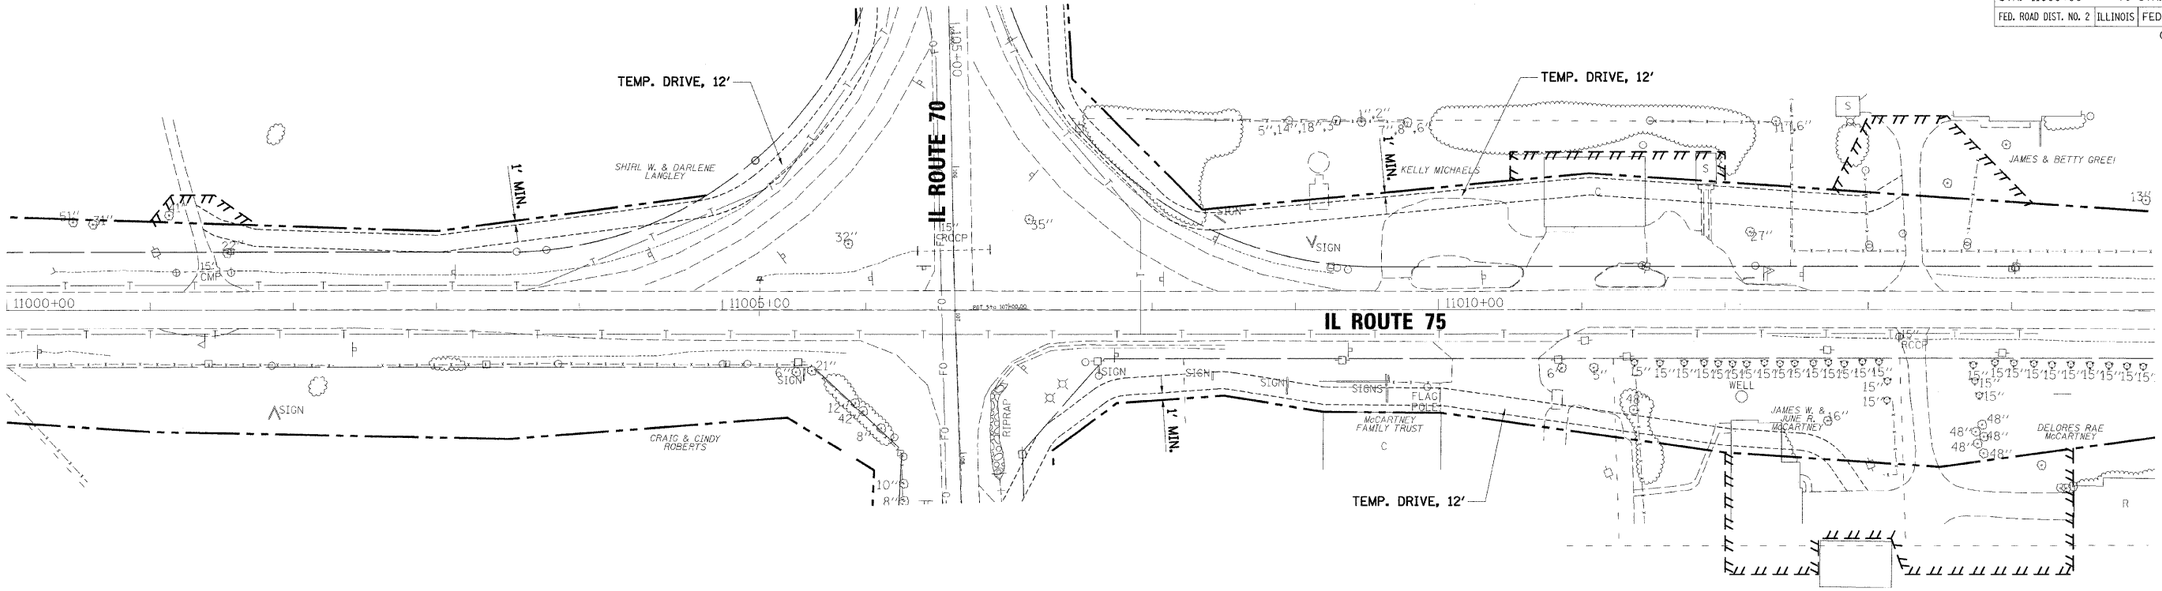

PROFILE
SURVEYED
PLOTTED
GRADES CHECKED
NOTE BOOK
NO.
DATE
BY

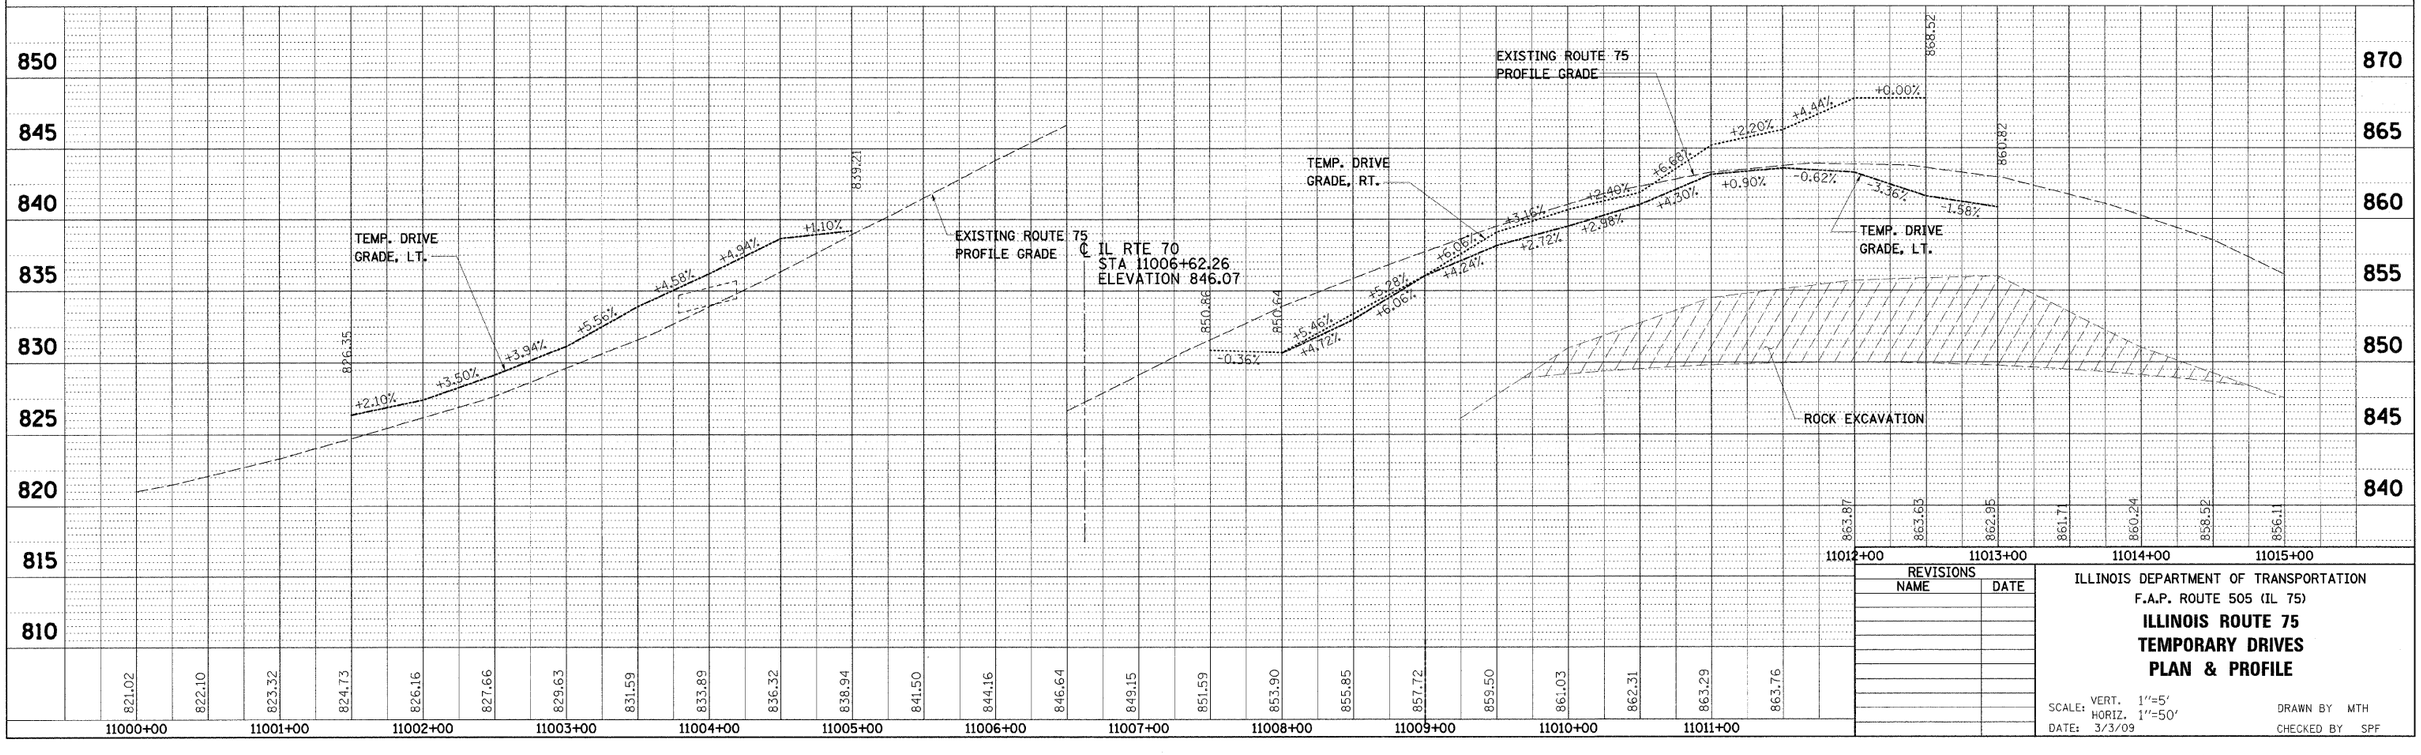

REVISIONS	
NAME	DATE

ILLINOIS DEPARTMENT OF TRANSPORTATION
F.A.P. ROUTE 505 (IL 75)

ILLINOIS ROUTE 75
TEMPORARY DRIVES
PLAN & PROFILE

SCALE: VERT. 1"=5'
HORIZ. 1"=50'
DATE: 3/3/09

DRAWN BY MTH
CHECKED BY SPF

PLOT DATE = 3/3/2009
FILE NAME = k:\11195800\sl 75.3p oast\oadd\design\115881_PL_N26.dgn
PLOT SCALE = 1.0000
USER NAME = JTraceu
MODEL = Default