F.A.P. RTE.	SECTION	COUNTY	TOTAL SHEETS	SHEET NO.
505	111RS-4, 111BR-1, Yd-15d-RS-1,& (W-15d)T-1	STEPHENSON & WINNEBAGO	335	110
STA.		TO STA.		
FED. ROAD DIST. NO. 2	ILLINOIS	FED. AID PROJECT		

CONTRACT NO. 64970

LEGEND

- SEEDING, CLASS 1
- SEEDING, CLASS 2A
- SEEDING, CLASS 4
- AGGREGATE DITCH, 12" OR STONE DUMPED RIPRAP, CLASS A4 OR RIPRAP, CLASS A4
- TEMPORARY DITCH CHECK
- INLET AND PIPE PROTECTION
- PERIMETER EROSION BARRIER

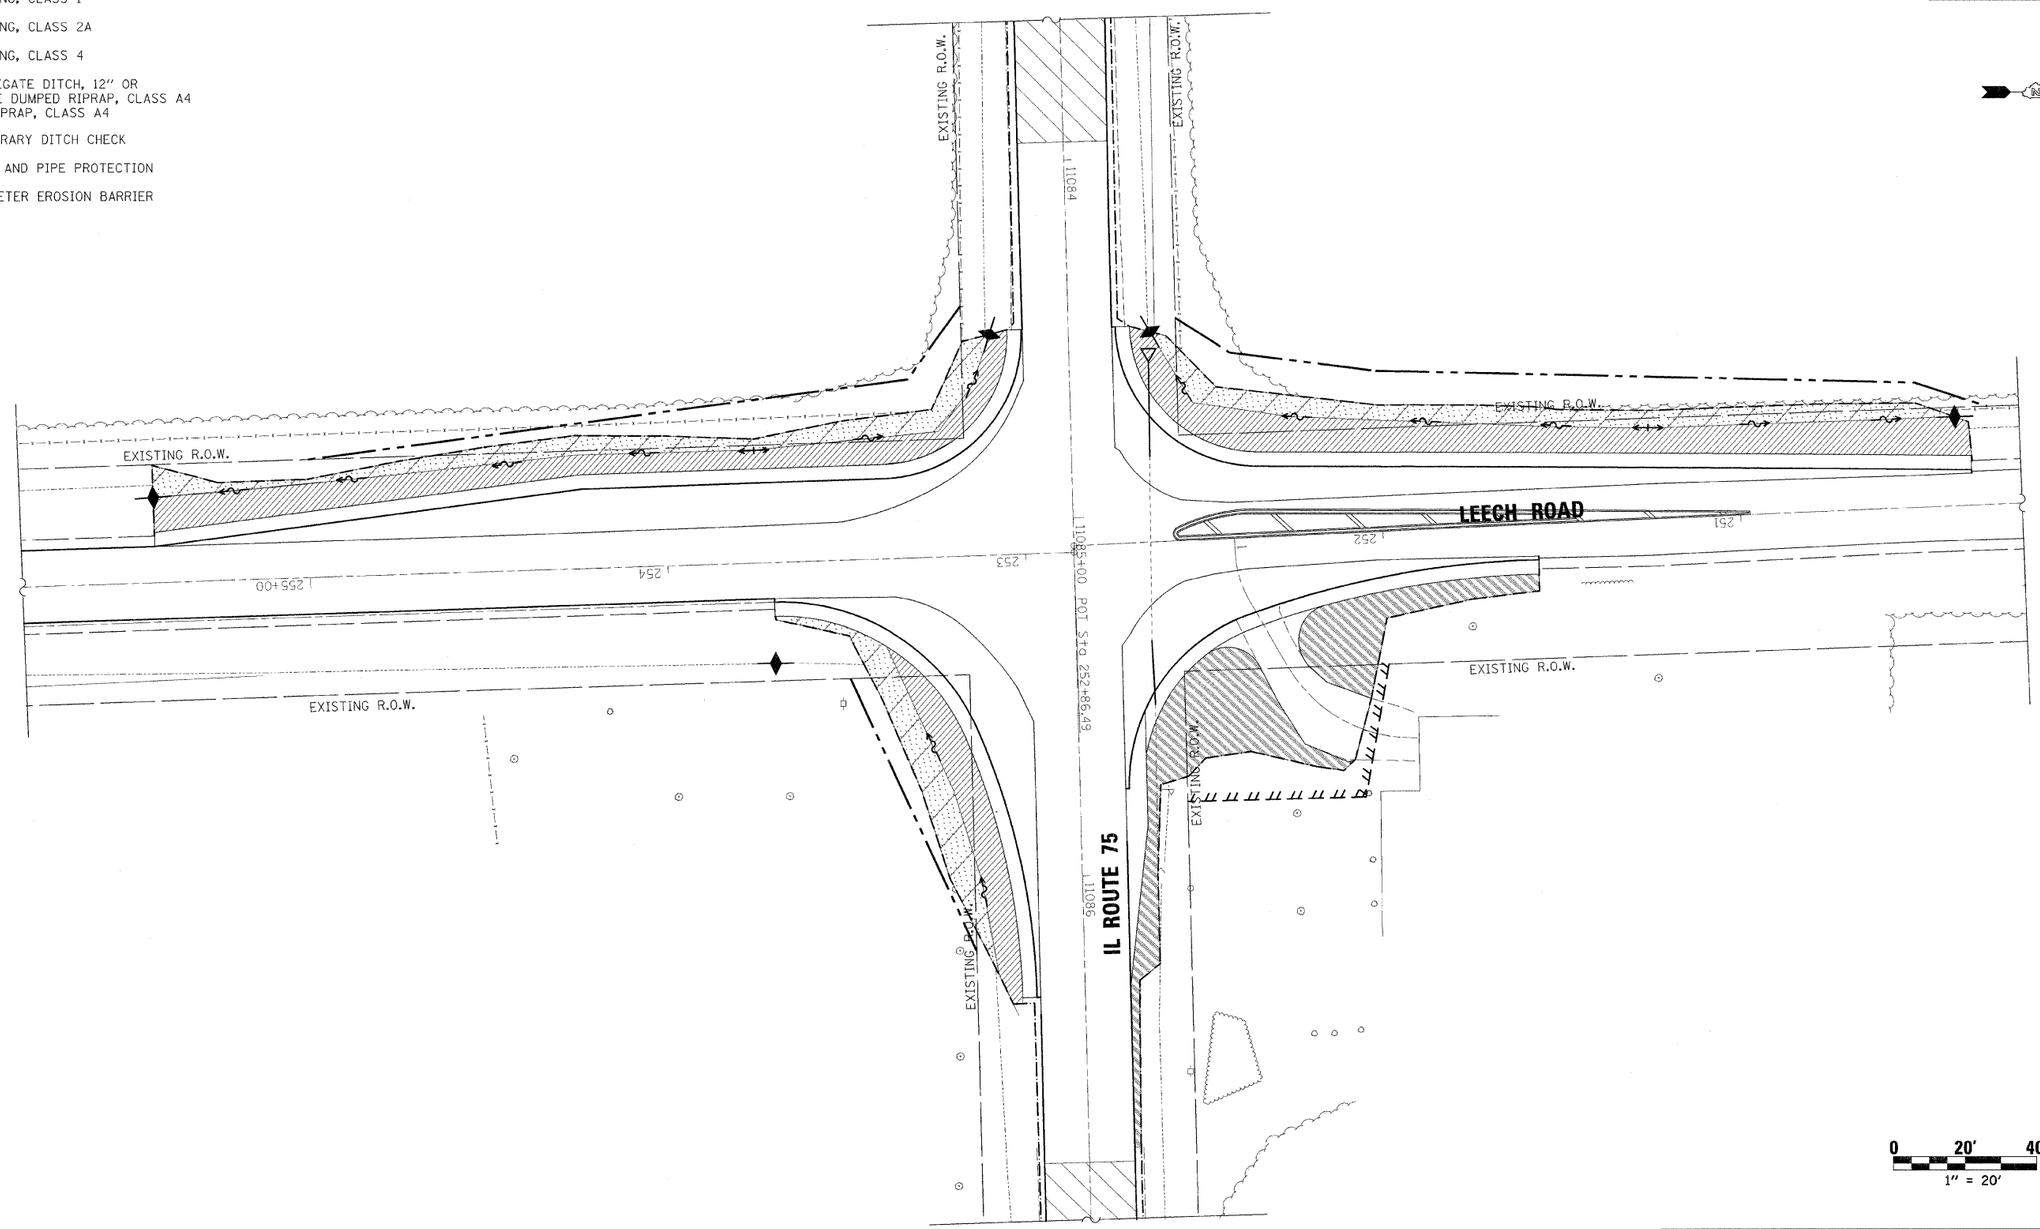

0 20' 40'
1" = 20'

REVISIONS	
NAME	DATE

ILLINOIS DEPARTMENT OF TRANSPORTATION
F.A.P. ROUTE 505 (IL 75)

DETOUR EROSION CONTROL PLAN
LEECH ROAD & IL RTE. 75

SCALE: VERT. HORIZ. 1" = 20'
DATE: 3/3/09

DRAWN BY MTH
CHECKED BY SPF

PLOT DATE = 3/3/2009
FILE NAME = k:\111rs5802\IL 75_3P East\CADD\Design\1P5381_Det_Erosion_03.dgn
PLOT SCALE = 1:20
USER NAME = JTracey
MODEL = Default