•• 111RS-1, 111BR-1 Ya-15d-RS-1 & (W-15d)T-1
• STEPHENSON & WINNEBAGO

CONTRACT NO. 64970

F.A. RTE.	SECTION	COUNTY	TOTAL SHEETS	SHEET NO.
505	••	•	335	184
STA. 10445+00.00		TO STA. 10447+00.00		
FED. ROAD DIST. NO.		ILLINOIS	FED. AID PROJECT	

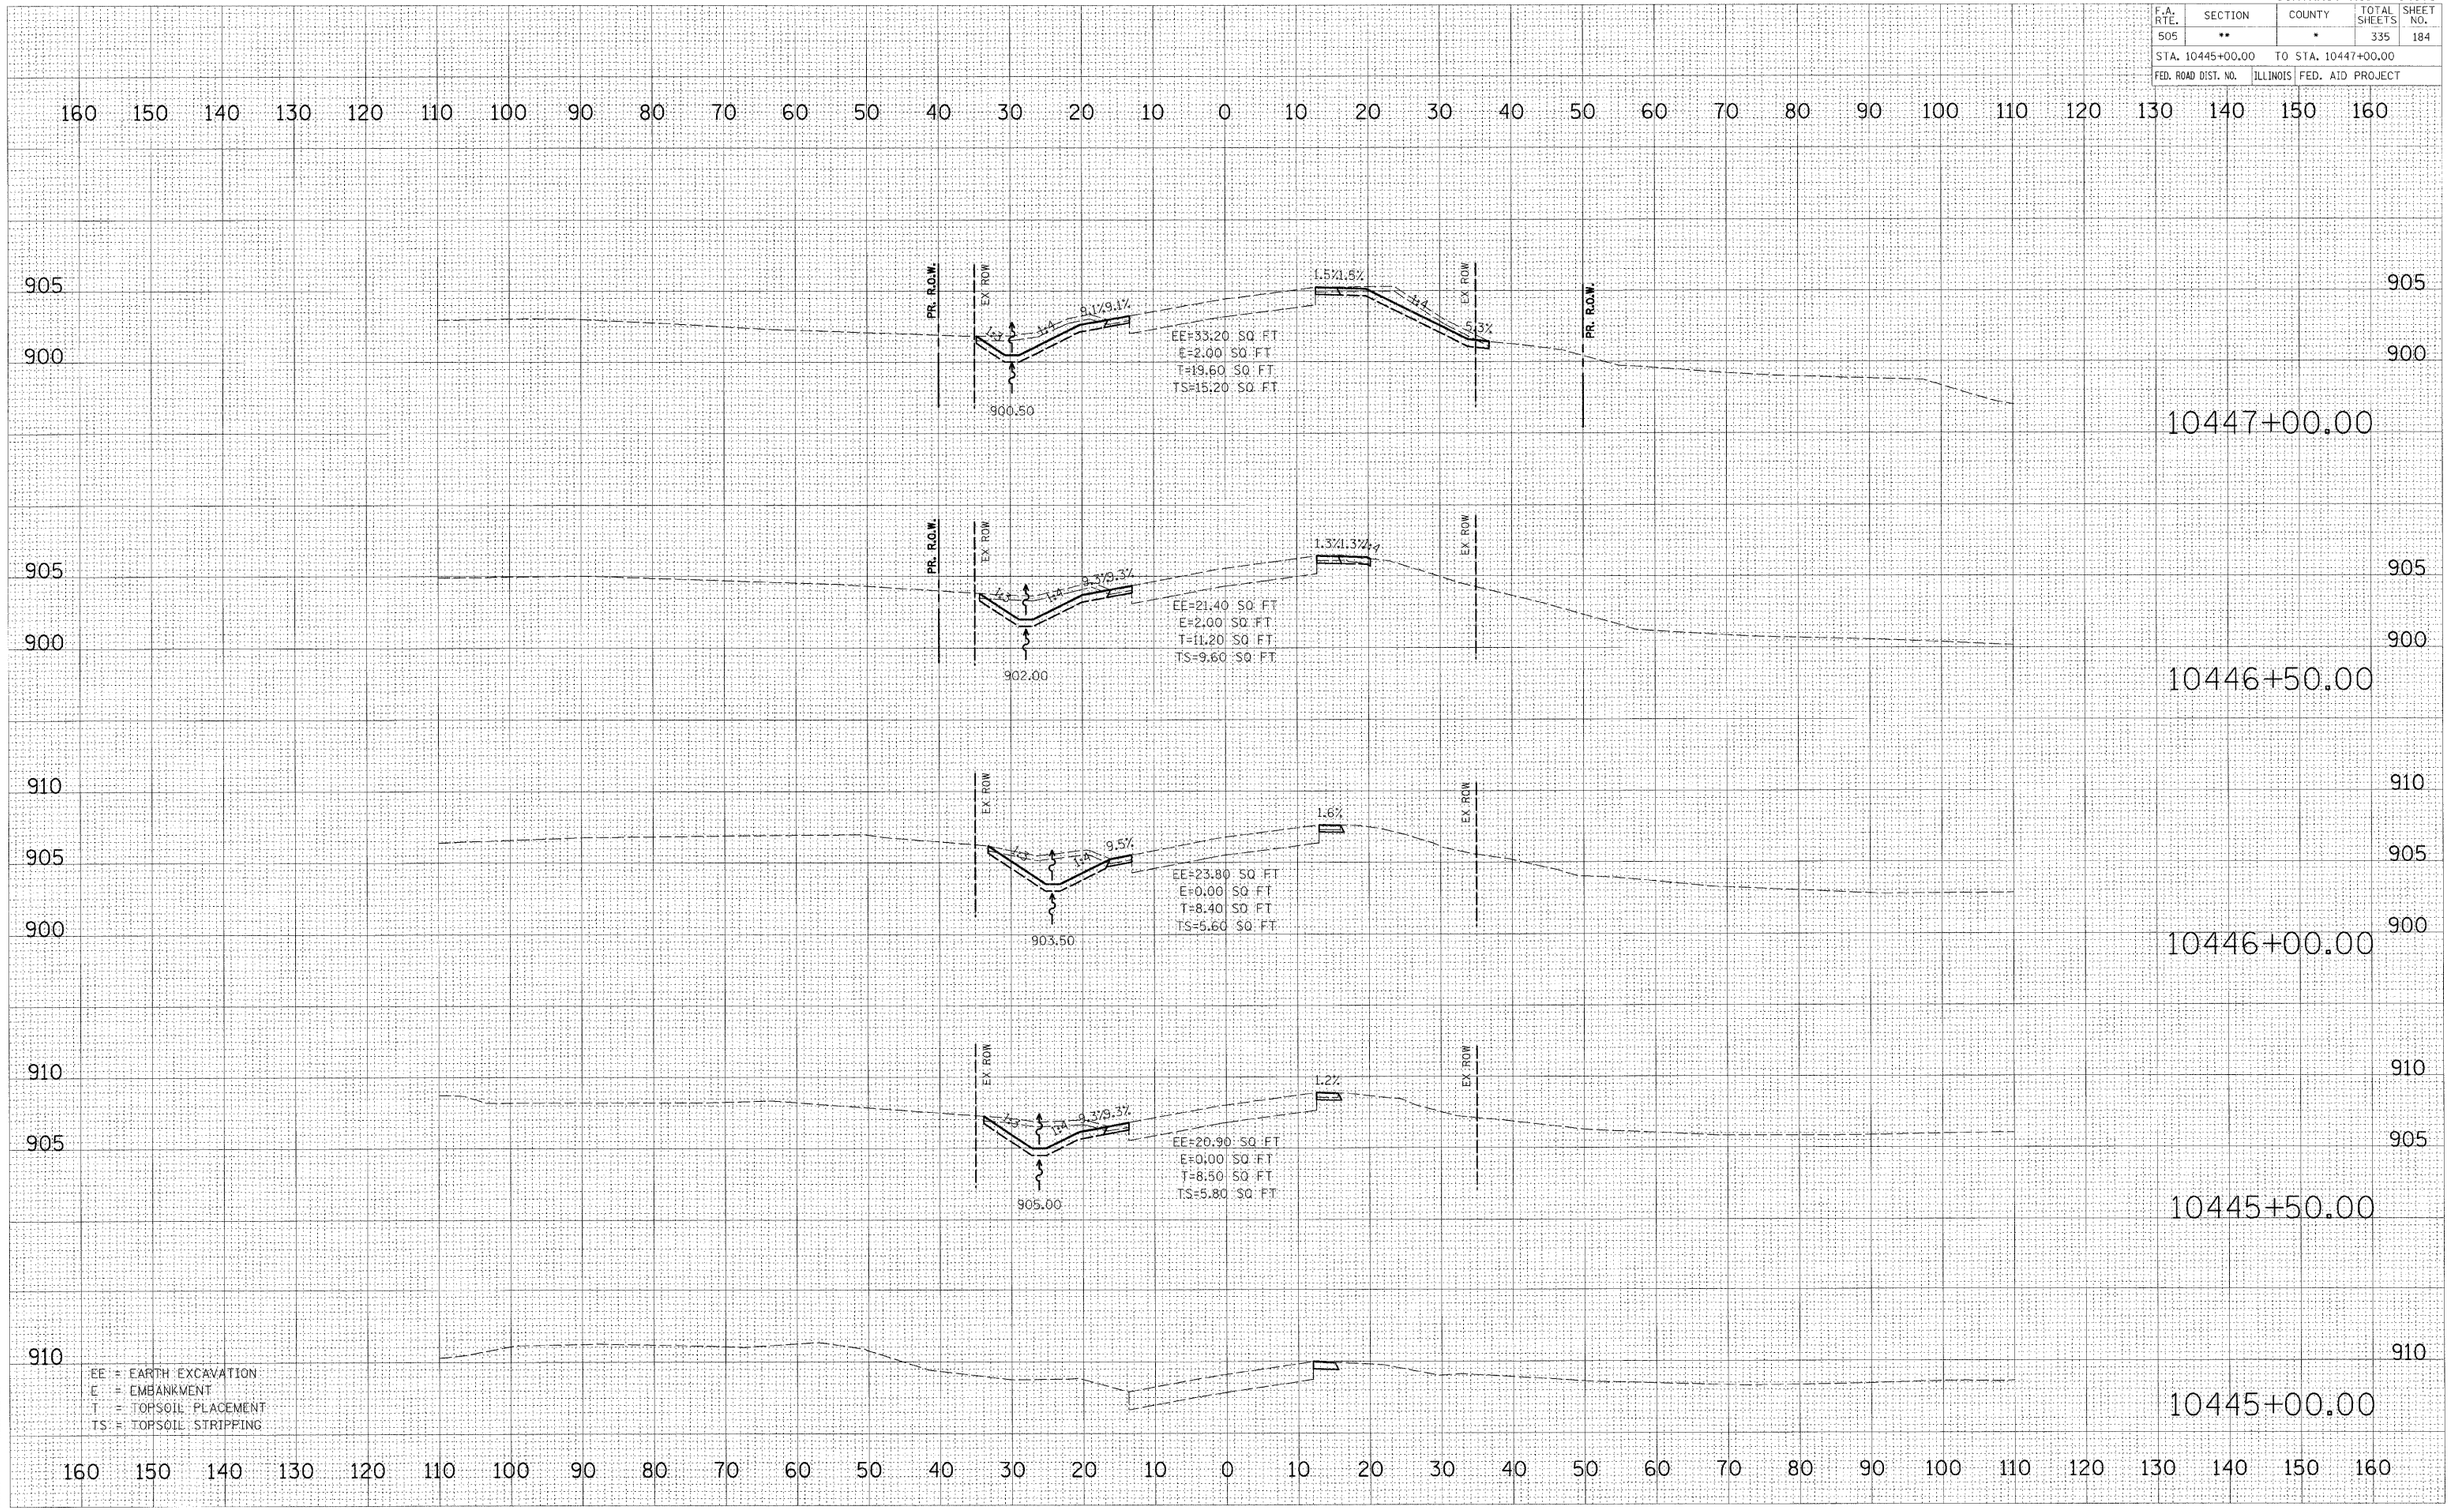

FINAL SURVEY — NOTE BOOK — NO. — BY — DATE
SURVEYED — PLOTTED — TEMPLATE — AREAS — AREAS CHECKED

ORIGINAL — SURVEYED — PLOTTED — TEMPLATE — AREAS — AREAS CHECKED — BY — DATE

PLOT DATE = 3/2/2009
FILE NAME = k:\11#5880\s1 75_3p east\roddc\sheets\75_3p_xs_culv_#17.dgn
PLOT SCALE = 1.000 '/ INCH
USER NAME = JTracey
MODEL = XS_SHEET_1

IL RTE 75 (3P)
CULVERT #17