** 111RS-1, 111BR-1 Ya-15d-RS-1 & (W-15d)T-1
* STEPHENSON & WINNEBAGO

CONTRACT NO. 64970

F.A. RTE.	SECTION	COUNTY	TOTAL SHEETS	SHEET NO.
505	**	*	335	203

STA. 10668+50.00 TO STA. 10669+00.00

FED. ROAD DIST. NO. | ILLINOIS | FED. AID PROJECT

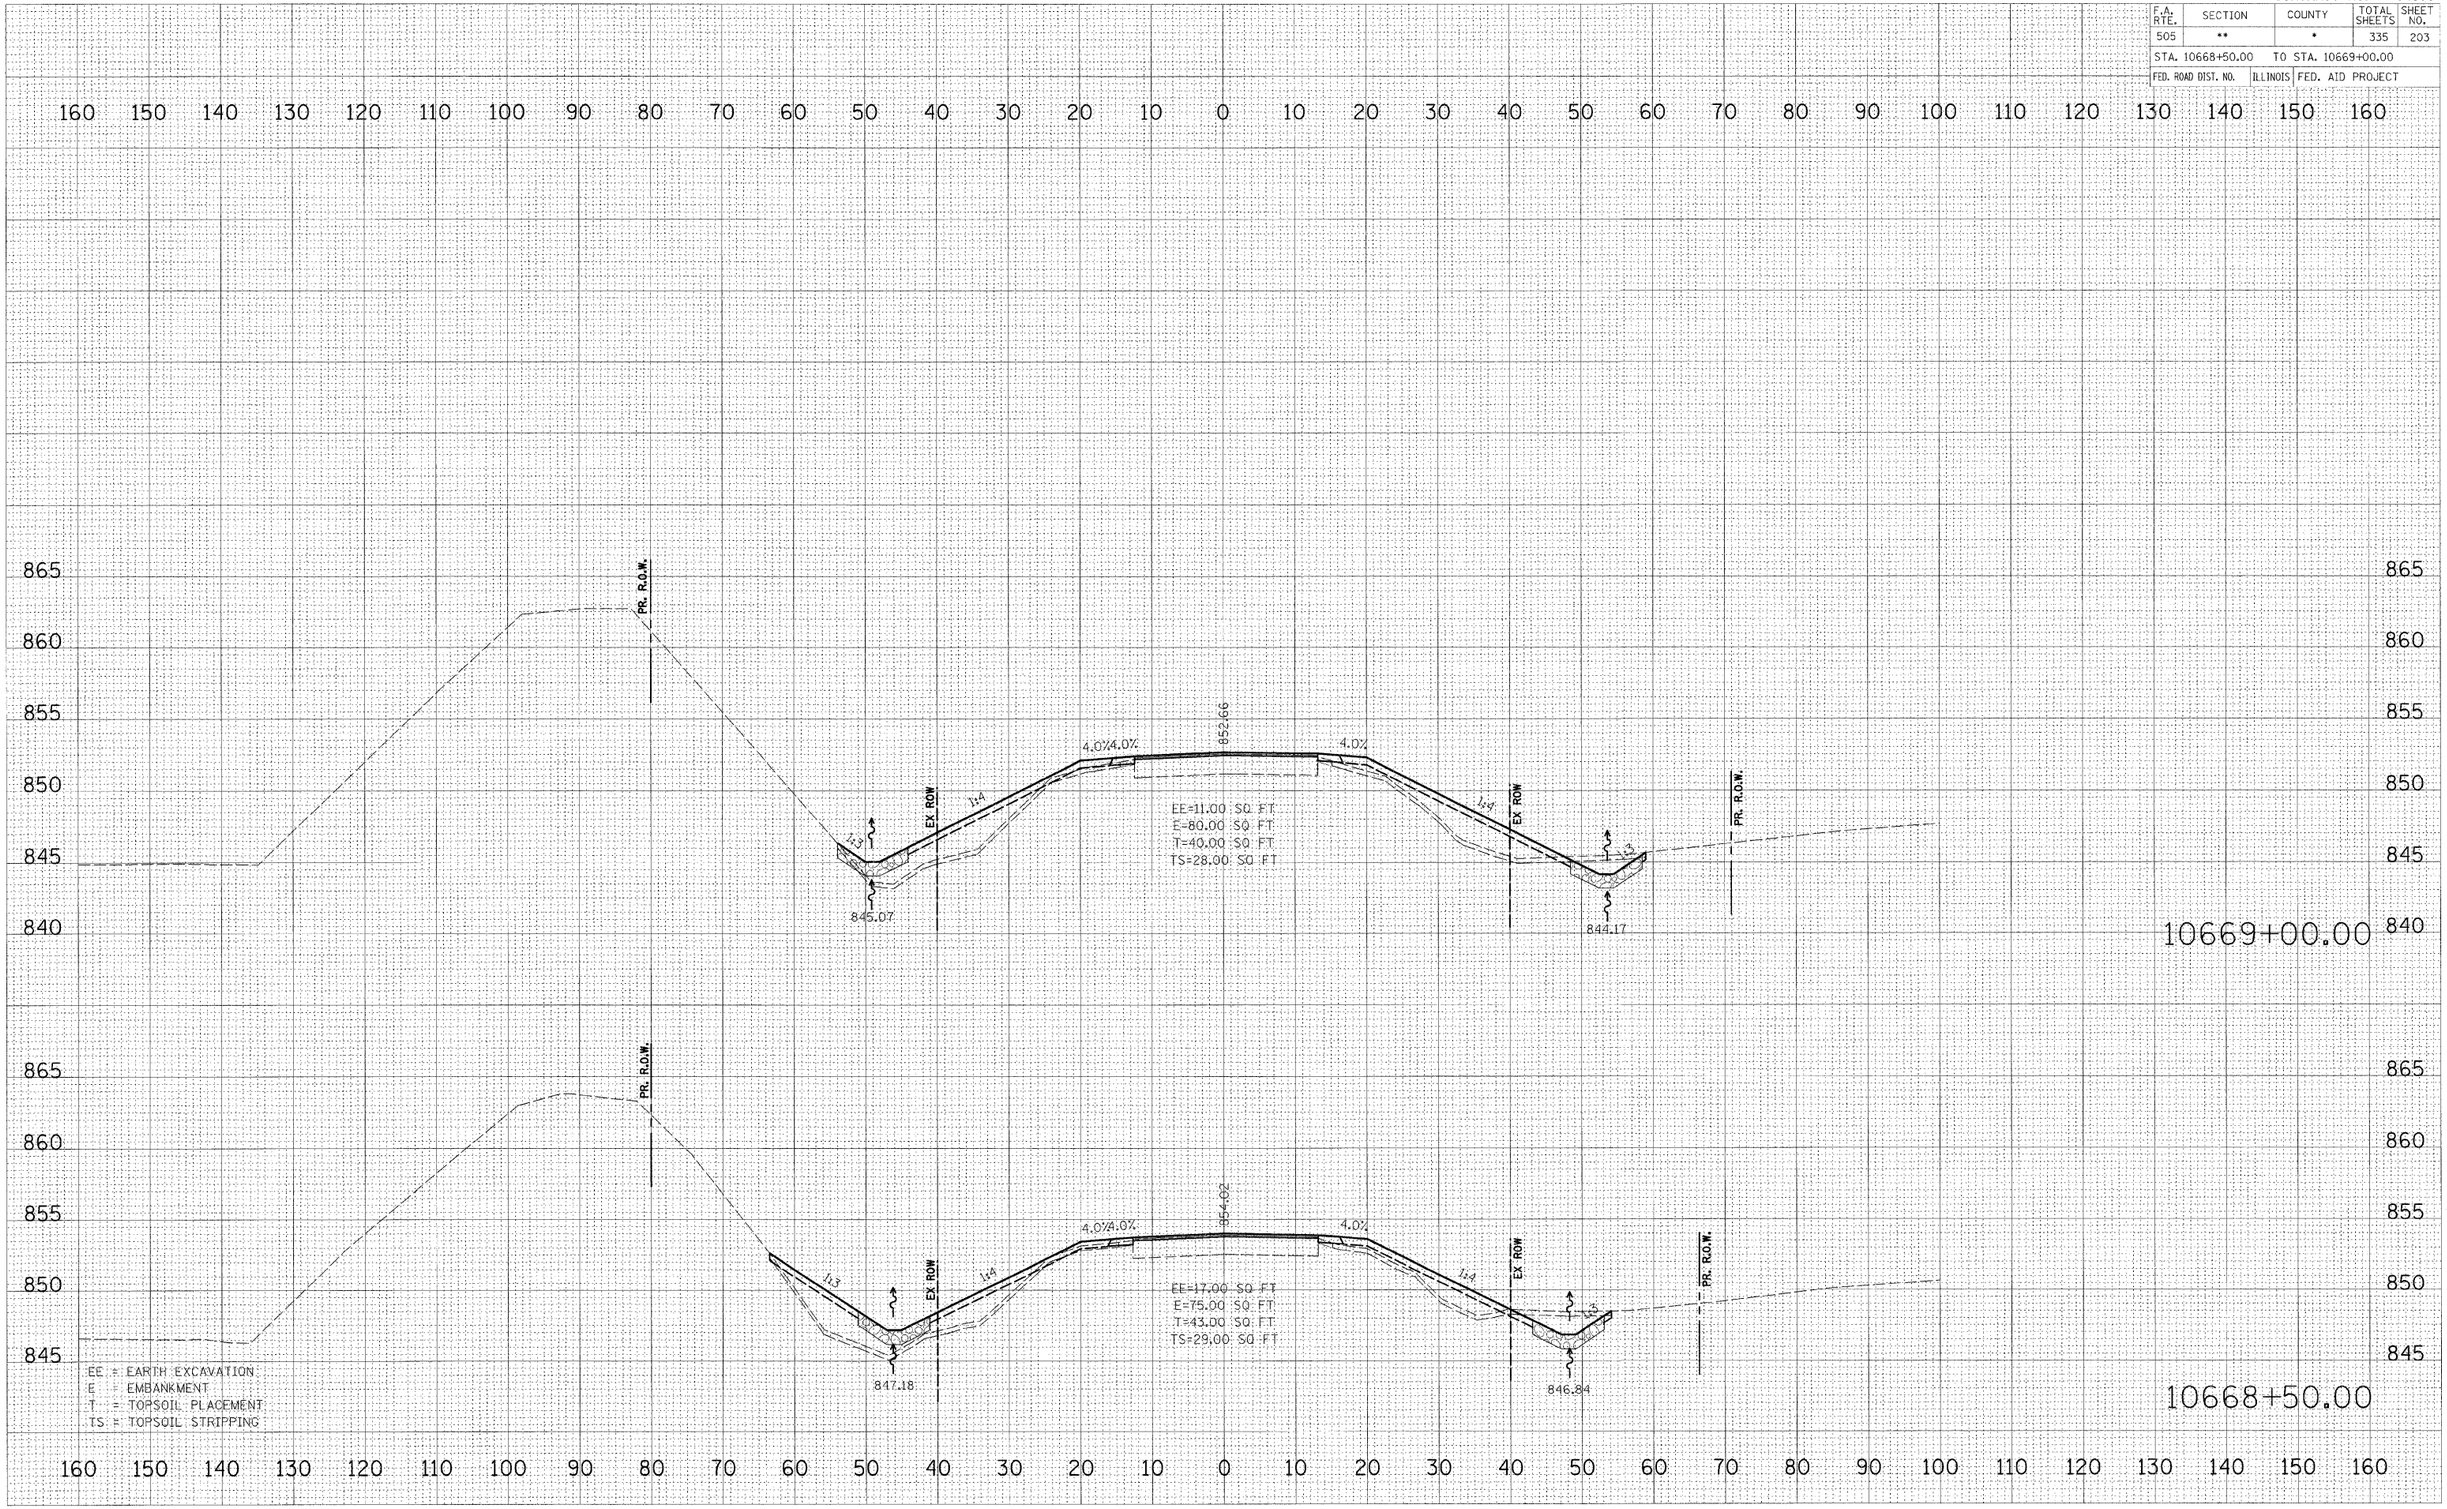

FINAL SURVEY | NOTE BOOK | NO. | SURVEYED | PLOTTED | TEMPLATE | AREAS | AREAS CHECKED | BY | DATE

ORIGINAL SURVEY | NOTE BOOK | NO. | SURVEYED | PLOTTED | TEMPLATE | AREAS | AREAS CHECKED | BY | DATE

PLOT DATE = 3/2/2009
FILE NAME = k:\11195800\il 75_3p east\cadd\Geo\Plan\ca75_culvert_01.dgn
PLOT SCALE = 1:10
USER NAME = JTracey
MODEL = XS_SHEET_2

IL RTE 75 (3P)

CULVERT #1