** 111RS-1, 111BR-1 Ya-15d-RS-1 & (W-15d)T-1
* STEPHENSON & WINNEBAGO

CONTRACT NO. 64970

F.A. RTE.	SECTION	COUNTY	TOTAL SHEETS	SHEET NO.
505	**	*	335	209

STA. 10698+00.00 TO STA. 10699+00.00

FED. ROAD DIST. NO. | ILLINOIS | FED. AID PROJECT

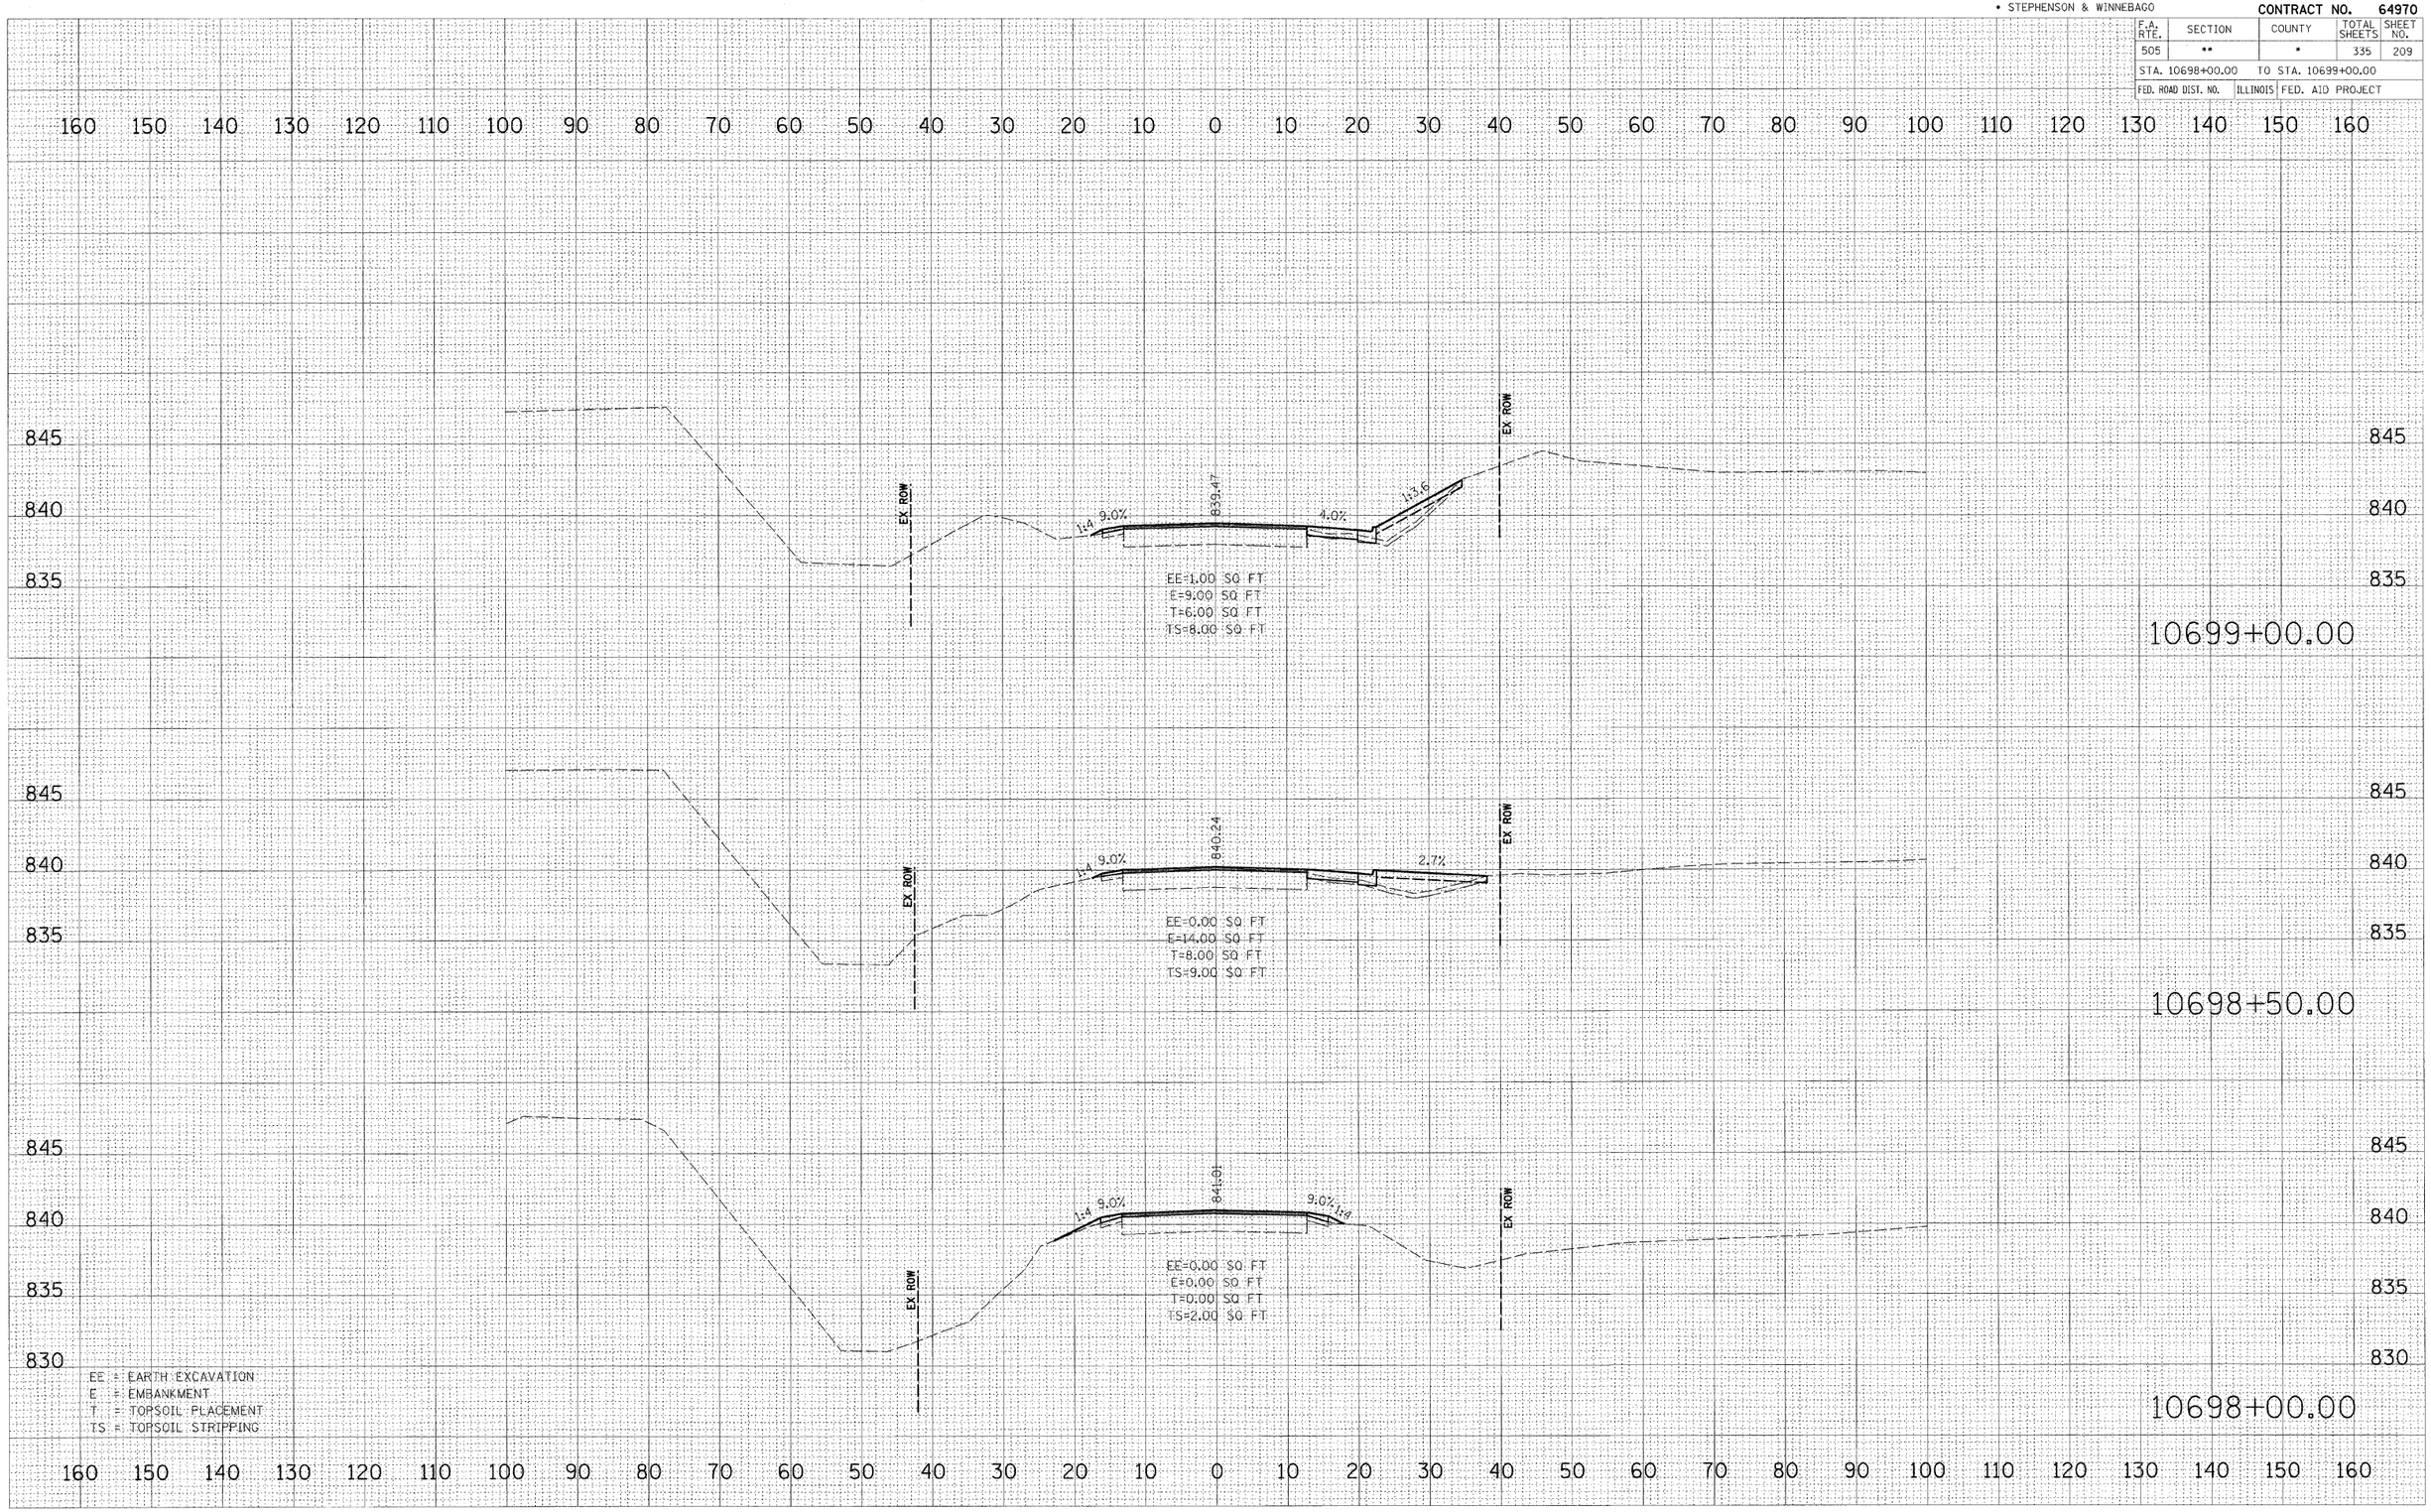

PLOT DATE = 3/2/2009
FILE NAME = k:\11195800\il 75_3p east\cadd\Geo\19580_XS75_ROCKRUN.DGN
PLOT SCALE = 1:10
USER NAME = JTracey
MODEL = XS_SHEET_1

IL RTE 75 (3P)

ROCK RUN CREEK BRIDGE