** 111RS-1, 111BR-1 Ya-15d-RS-1 & (W-15d)T-1
* STEPHENSON & WINNEBAGO

CONTRACT NO. 64970

F.A. RTE.	SECTION	COUNTY	TOTAL SHEETS	SHEET NO.
505	**	*	335	231

STA. 10765+00.00 TO STA. 10765+75.00

FED. ROAD DIST. NO. | ILLINOIS | FED. AID PROJECT

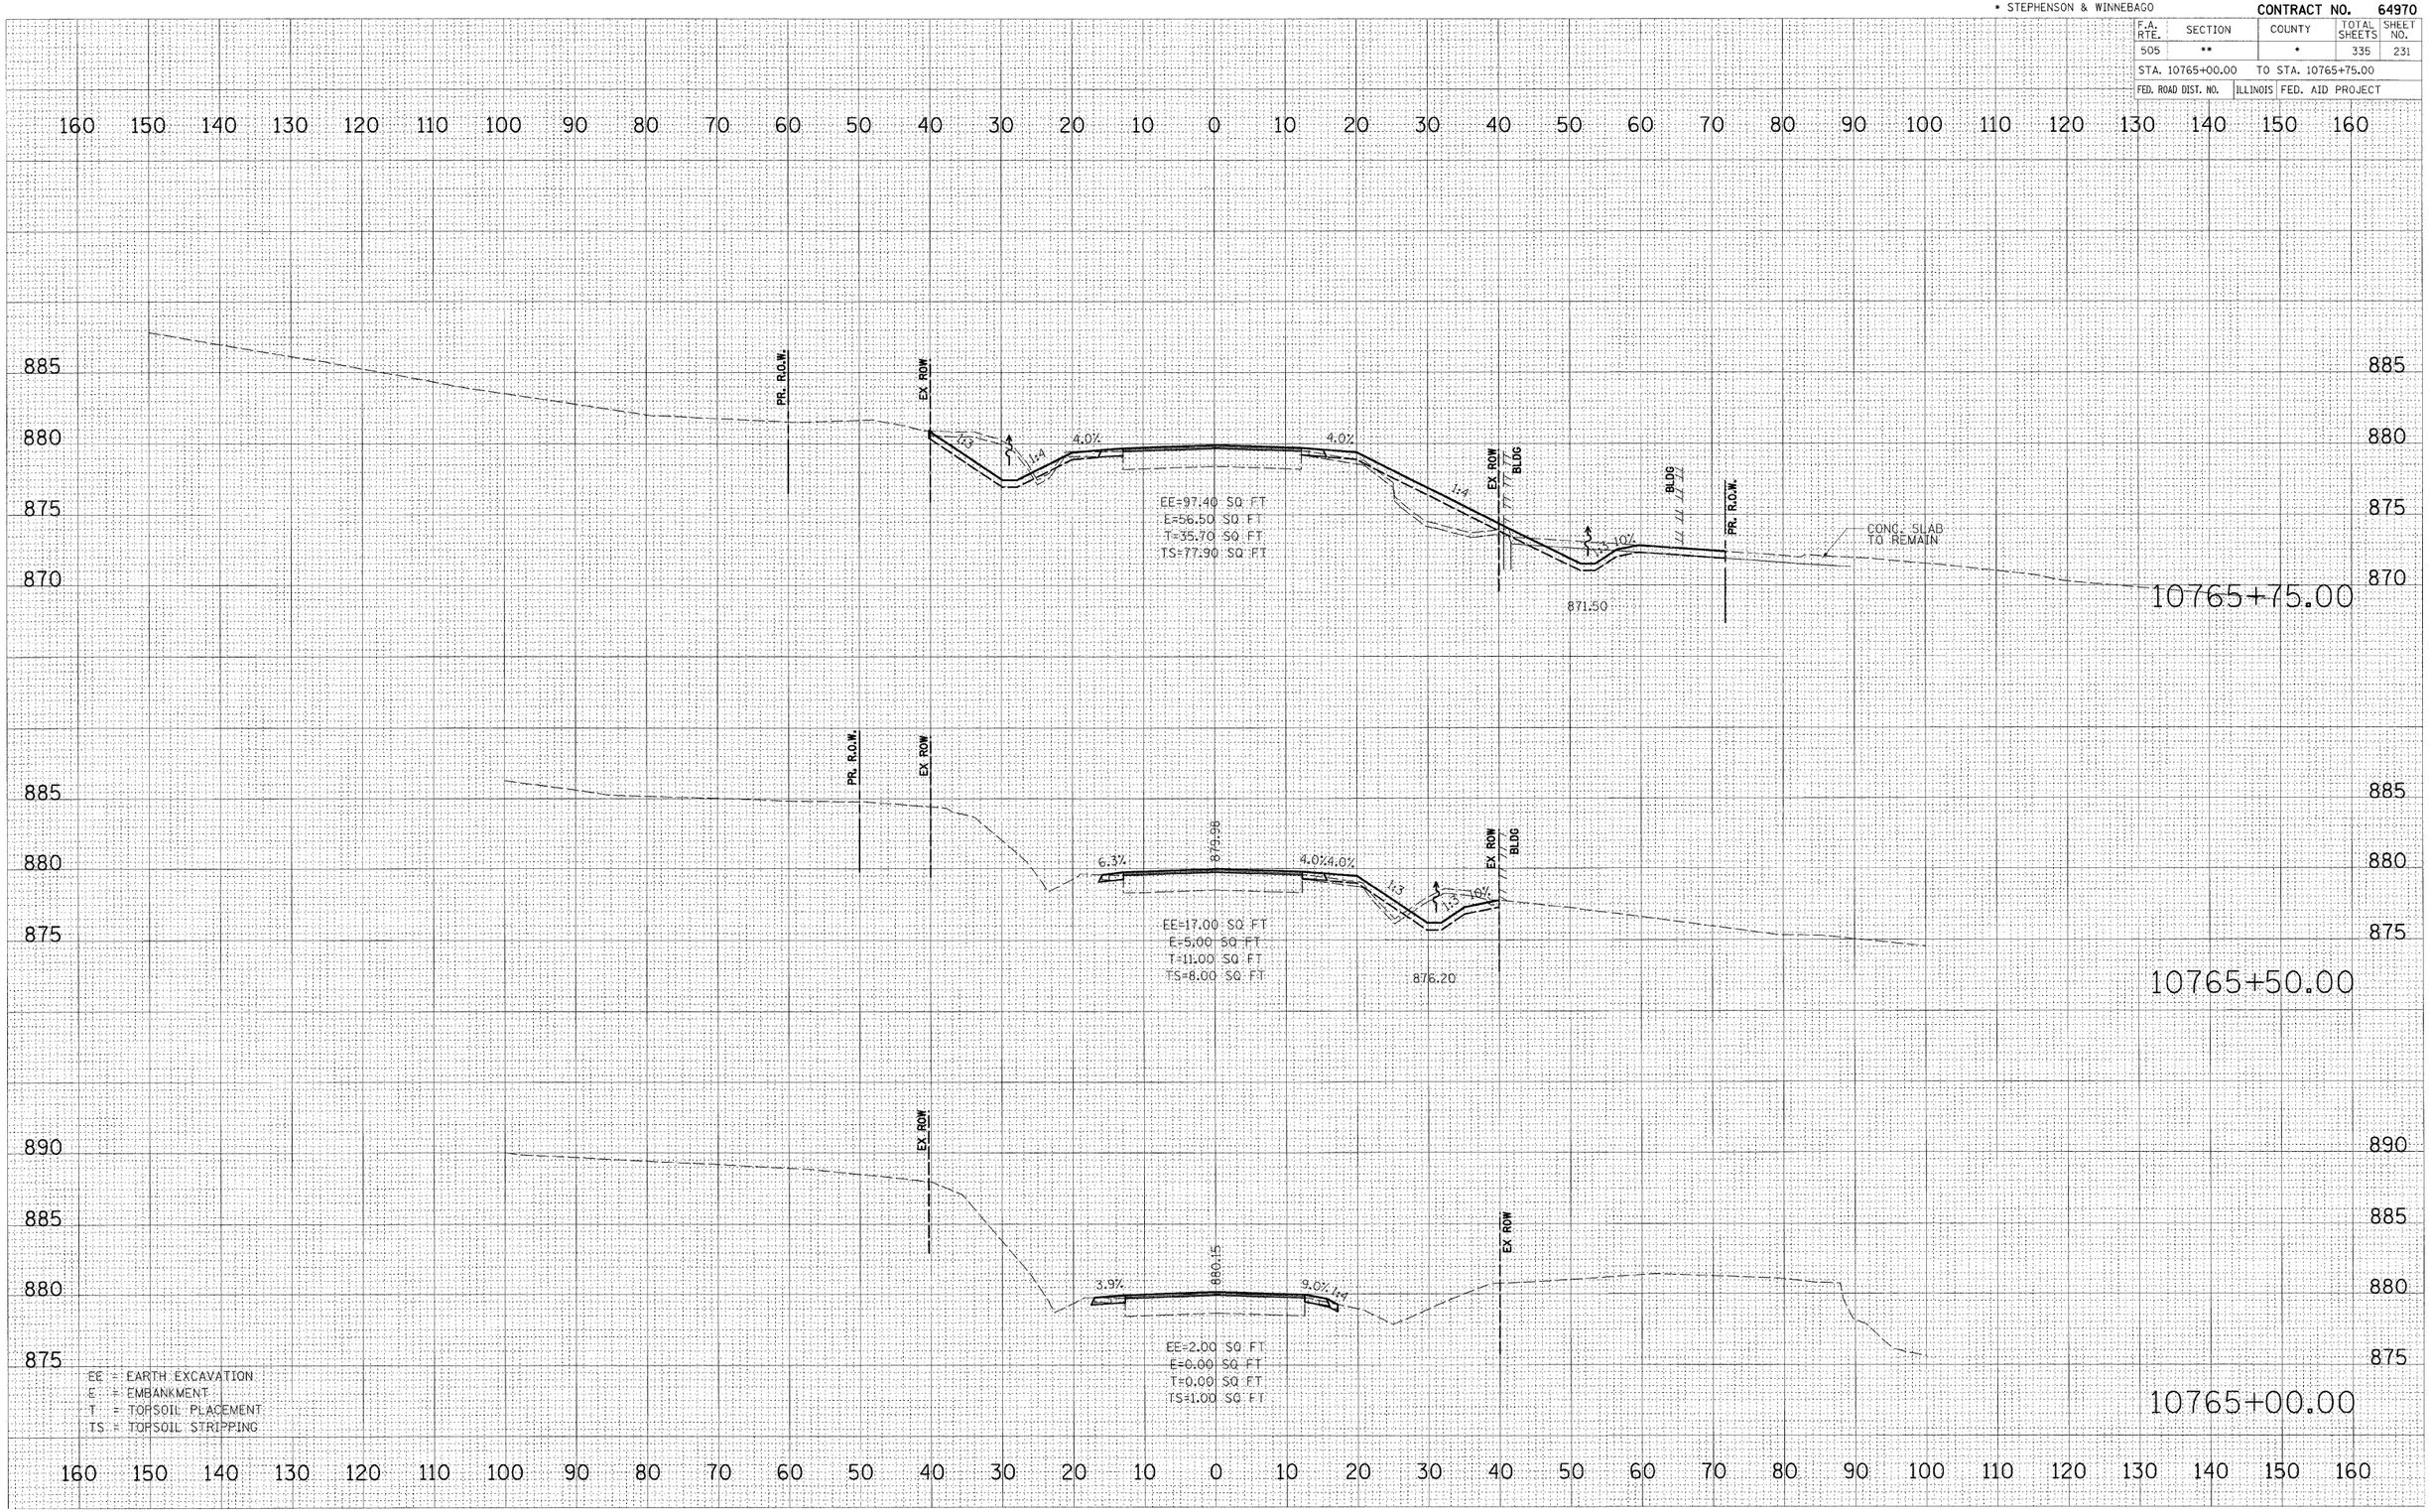

FINAL SURVEY | NOTE BOOK NO. | SURVEYED | PLOTTED | TEMPLAT | AREAS | AREAS CHECKED | BY | DATE

ORIGINAL SURVEY | NOTE BOOK NO. | SURVEYED | PLOTTED | TEMPLAT | AREAS | AREAS CHECKED | BY | DATE

PLOT DATE = 3/2/2009
FILE NAME = H:\1195080\11 75_3p east\cadd\Plan\Culvert_04.dgn
PLOT SCALE = 1 IN. = 5 FT.
PLOT DRIVER = PLOT_PDF.pltcfg
USER NAME = JTrecey
MODEL = KS_SHEET_1

IL RTE 75 (3P)
CULVERT #4