** 111RS-1, 111BR-1 Ya-15d-RS-1 & (W-15d)T-1
* STEPHENSON & WINNEBAGO

CONTRACT NO. 64970

F.A. RTE.	SECTION	COUNTY	TOTAL SHEETS	SHEET NO.
505	**	*	335	232

STA. 10766+00.00 TO STA. 10766+50.00

FED. ROAD DIST. NO. | ILLINOIS | FED. AID PROJECT

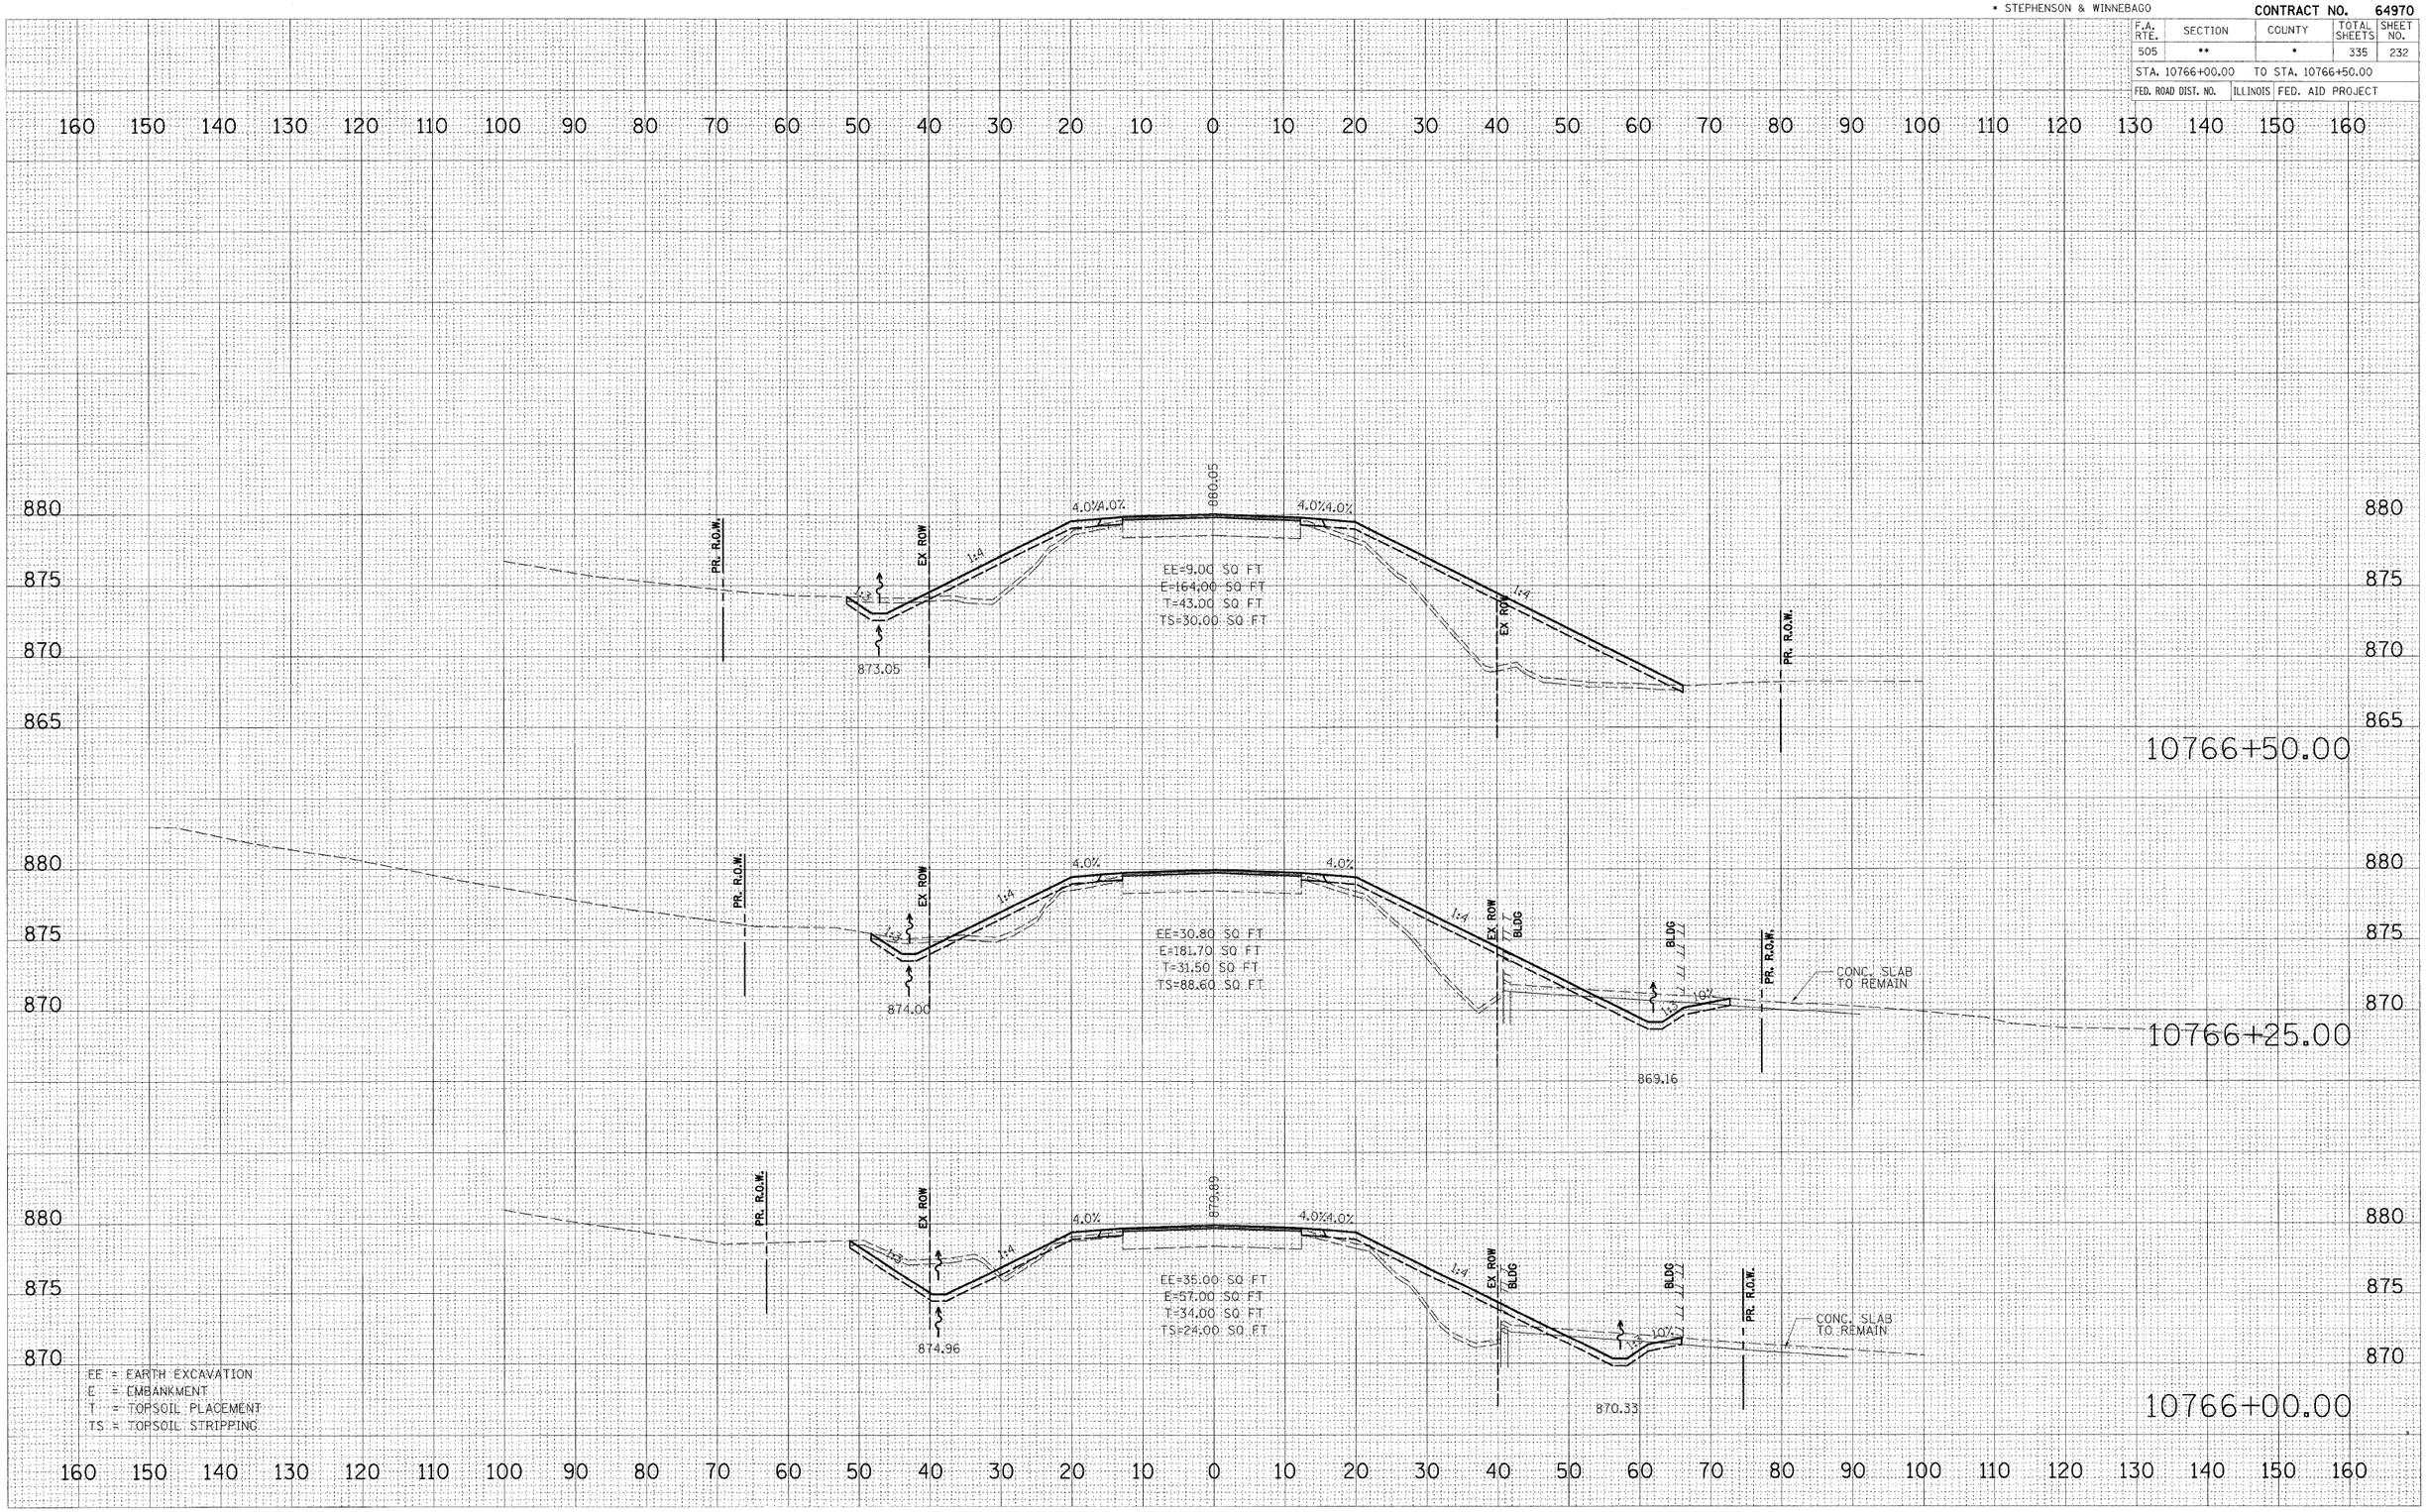

FINAL SURVEY	BY	DATE
SURVEYED		
PLOTTED		
NOTE BOOK TEMPLATE		
AREAS		
AREAS CHECKED		
NO.		

ORIGINAL SURVEY	BY	DATE
SURVEYED		
PLOTTED		
NOTE BOOK TEMPLATE		
AREAS		
AREAS CHECKED		
NO.		

PLOT DATE = 3/2/2009
FILE NAME = H:\1195800\1 75_3p eastwood\ec\64970_ILRte75_EP.dgn
PLOT SCALE = 1 in. = 5 ft.
USER NAME = JT-mccoy
MODEL = XS_SHEET-2

IL RTE 75 (3P)
CULVERT #4