** 111RS-1, 111BR-1 Ya-15d-RS-1 & (W-15d)T-1
* STEPHENSON & WINNEBAGO

CONTRACT NO. 64970

F.A. RTE.	SECTION	COUNTY	TOTAL SHEETS	SHEET NO.
505	**	*	335	244

STA. 10856+50.00 TO STA. 10857+00.00

FED. ROAD DIST. NO. | ILLINOIS | FED. AID PROJECT

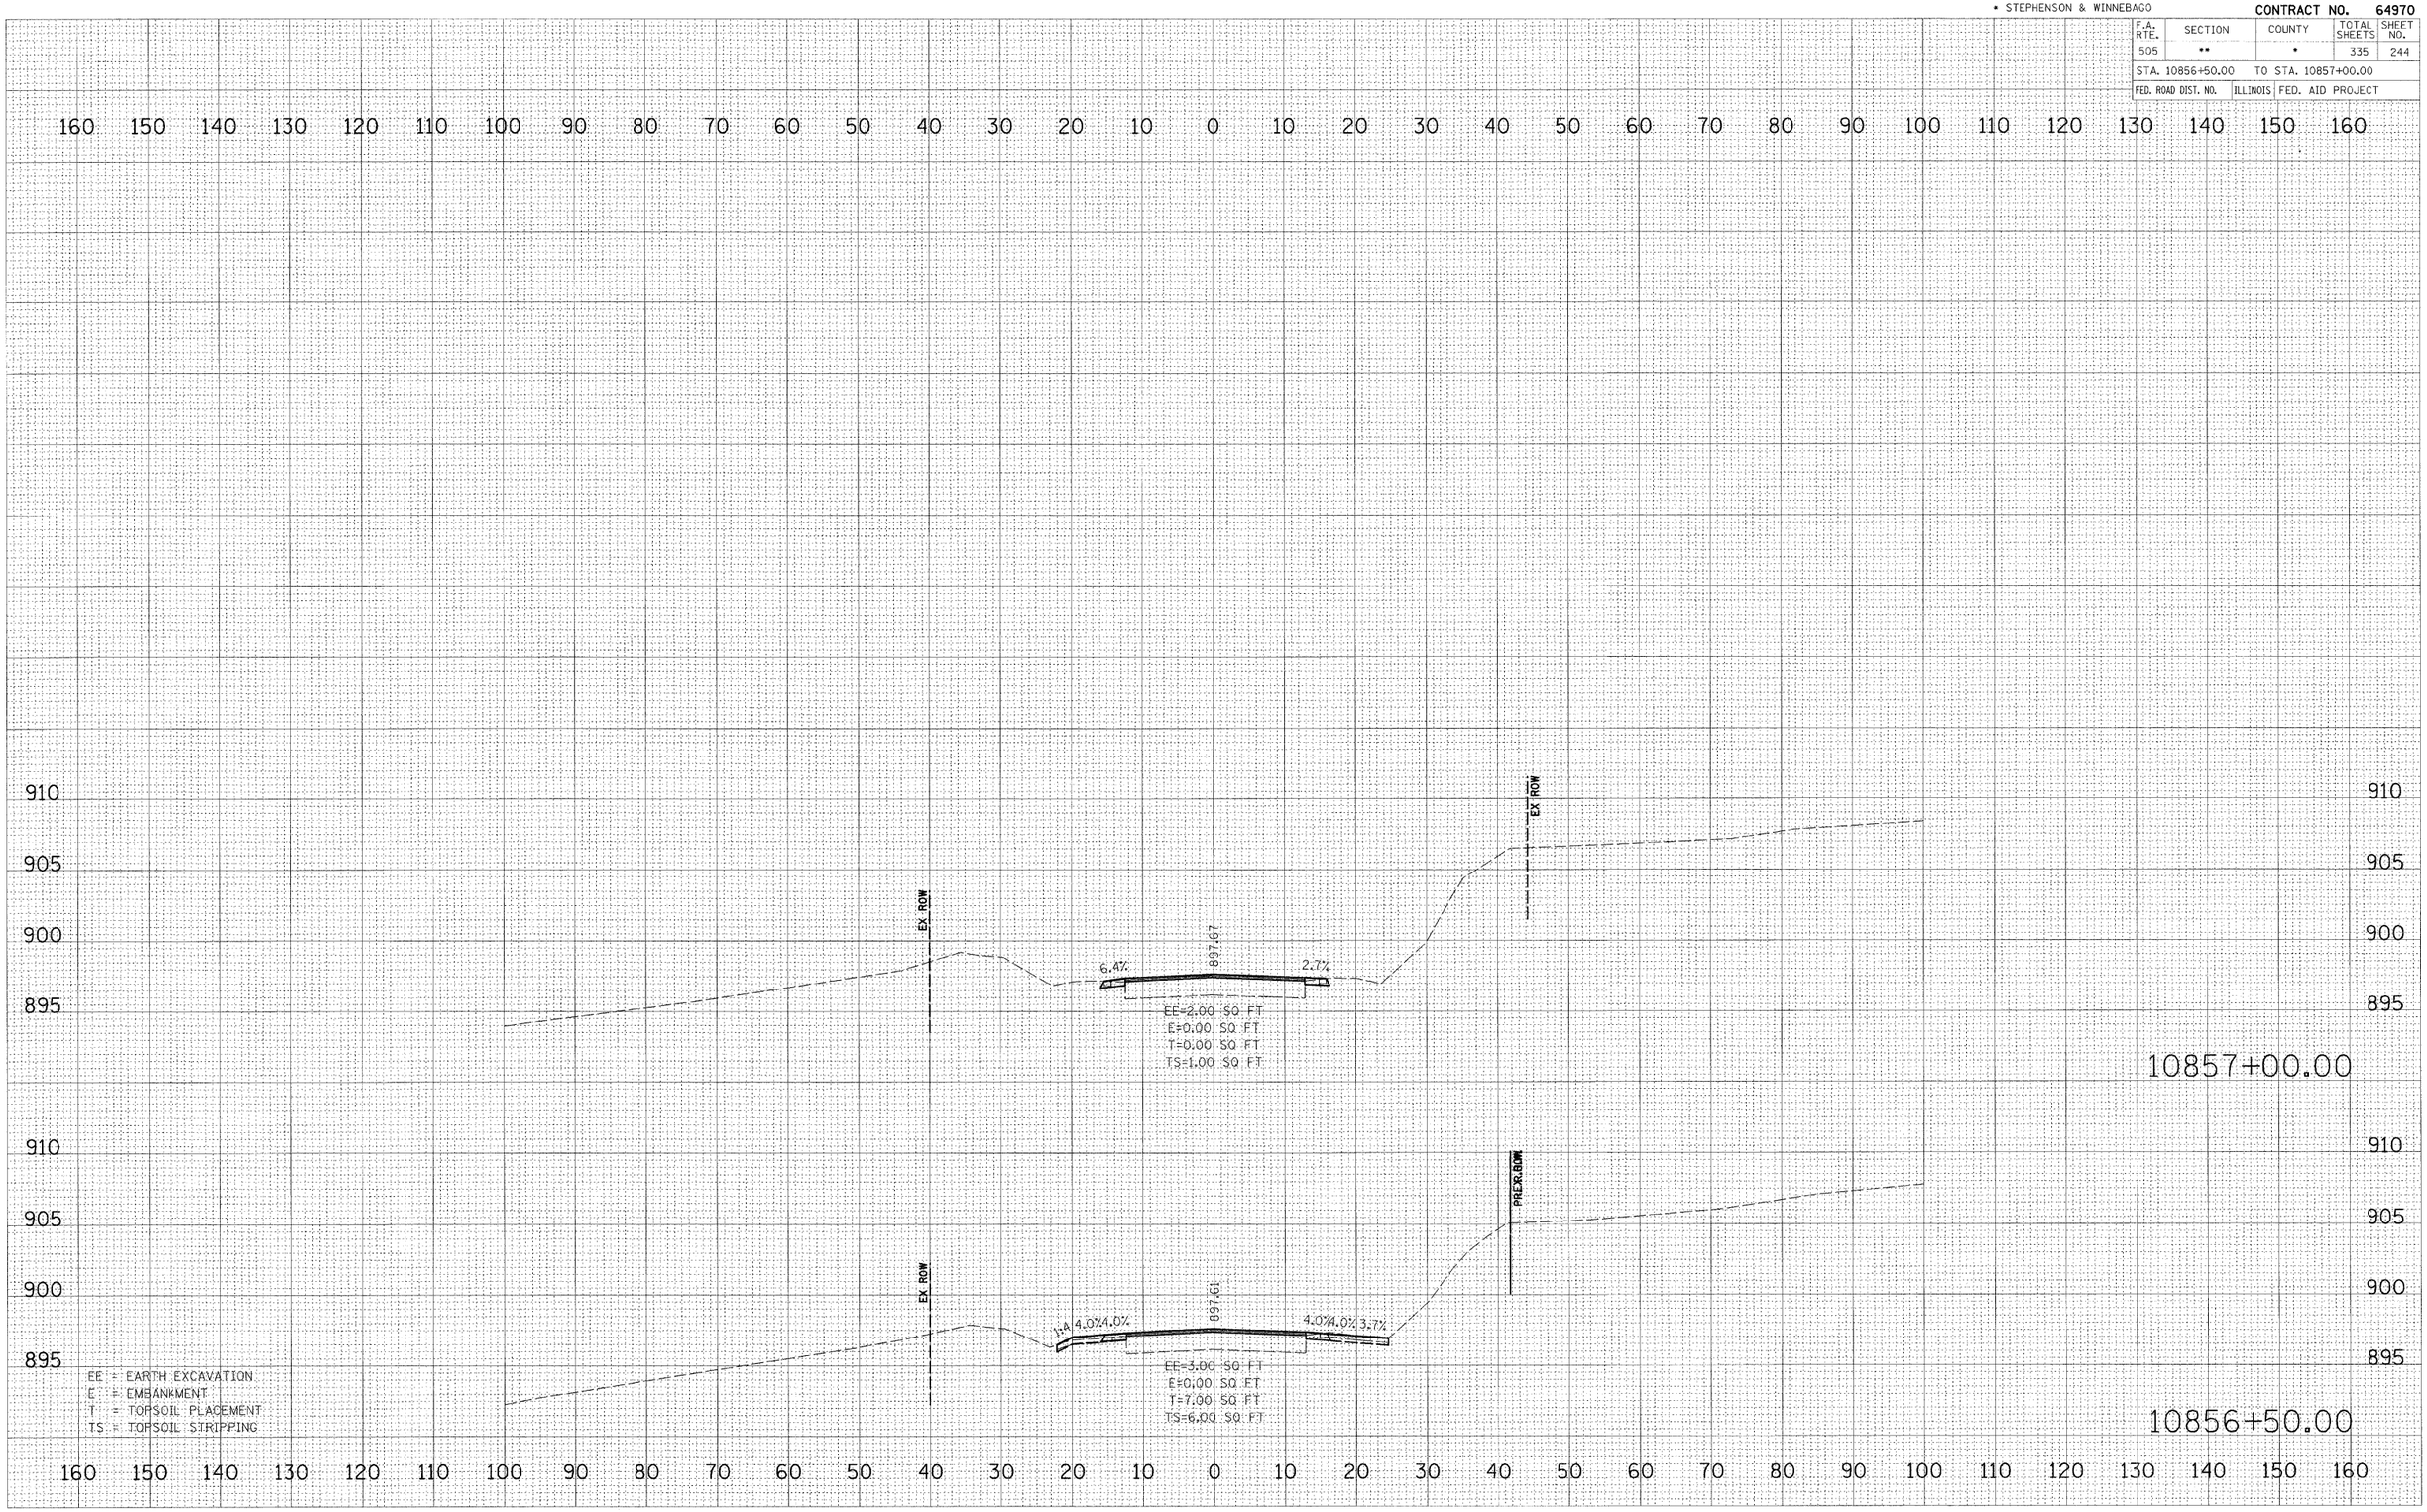

FINAL SURVEY — NOTE BOOK NO. — SURVEYED — PLOTTED — TEMPLATE — AREAS — AREAS CHECKED — BY — DATE

ORIGINAL SURVEY — NOTE BOOK NO. — SURVEYED — PLOTTED — TEMPLATE — AREAS — AREAS CHECKED — BY — DATE

PLOT DATE = 3/2/2009
FILE NAME = H:\IL9580\ul 75_3p eastbound\Checkfiles\KS75_CURVE_06.dgn
PLOT SCALE = 10 ' / IN.
USER NAME = JTroney
MODEL = XS_SHEET_5

IL RTE 75 (3P)
CULVERT #6