•• 111RS-1, 111BR-1 Ya-15d-RS-1 & (W-15d)T-1
• STEPHENSON & WINNEBAGO

CONTRACT NO. 64970

F.A. RTE.	SECTION	COUNTY	TOTAL SHEETS	SHEET NO.
505	••	•	335	256
STA. 10988+00.00		TO STA. 10989+00.00		
FED. ROAD DIST. NO.	ILLINOIS	FED. AID PROJECT		

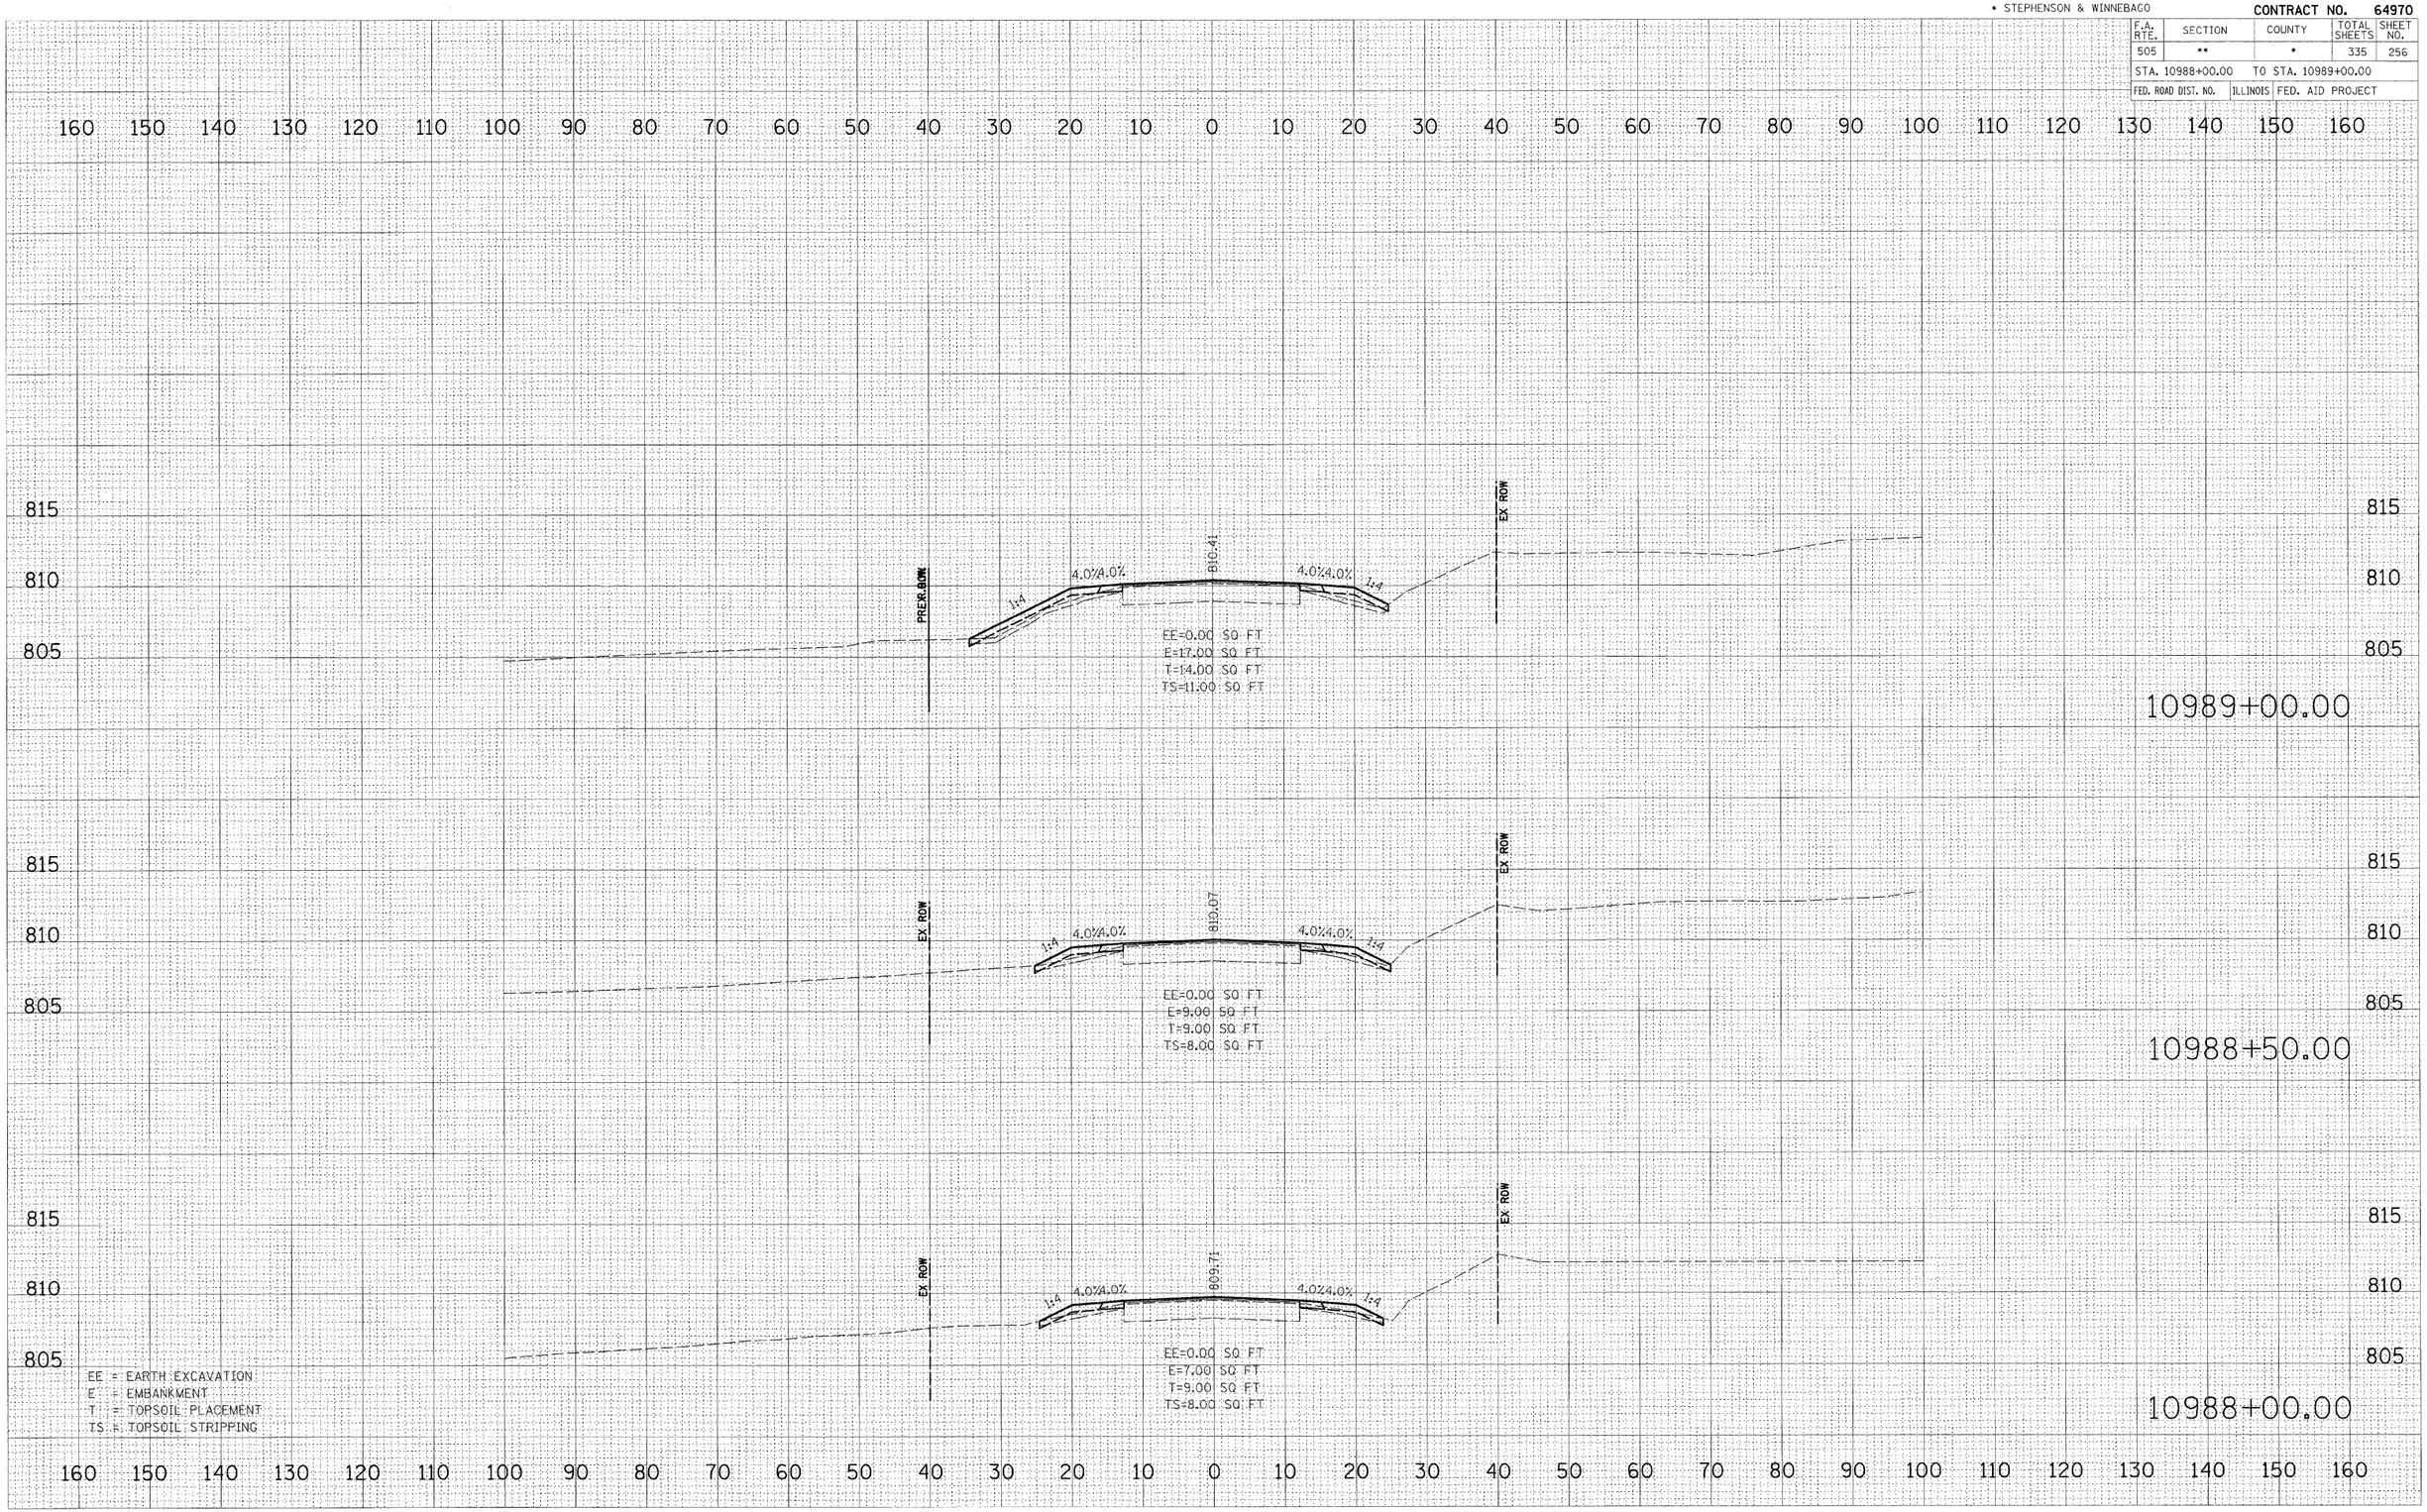

FINAL SURVEY	BY	DATE
SURVEYED		
PLOTTED		
TEMPLATE		
AREAS		
AREAS CHECKED		
NOTE BOOK NO.		

ORIGINAL SURVEY	BY	DATE
SURVEYED		
PLOTTED		
TEMPLATE		
AREAS		
AREAS CHECKED		
NOTE BOOK NO.		

PLOT DATE = 3/2/2009
FILE NAME = H:\1115S80\il 75_3p east\cadd\Geopak\Culvert_09.dgn
PLOT SCALE = 1 IN/10 FT
USER NAME = JTracey
MODEL = XS-SHEET.i

IL RTE 75 (3P)
CULVERT #9