** 111RS-1, 111BR-1 Ya-15d-RS-1 & (W-15d)T-1
* STEPHENSON & WINNEBAGO

CONTRACT NO. 64970

F.A. RTE.	SECTION	COUNTY	TOTAL SHEETS	SHEET NO.
505	**	*	335	260

STA. 10993+50.00 TO STA. 10994+00.00

FED. ROAD DIST. NO. | ILLINOIS | FED. AID PROJECT

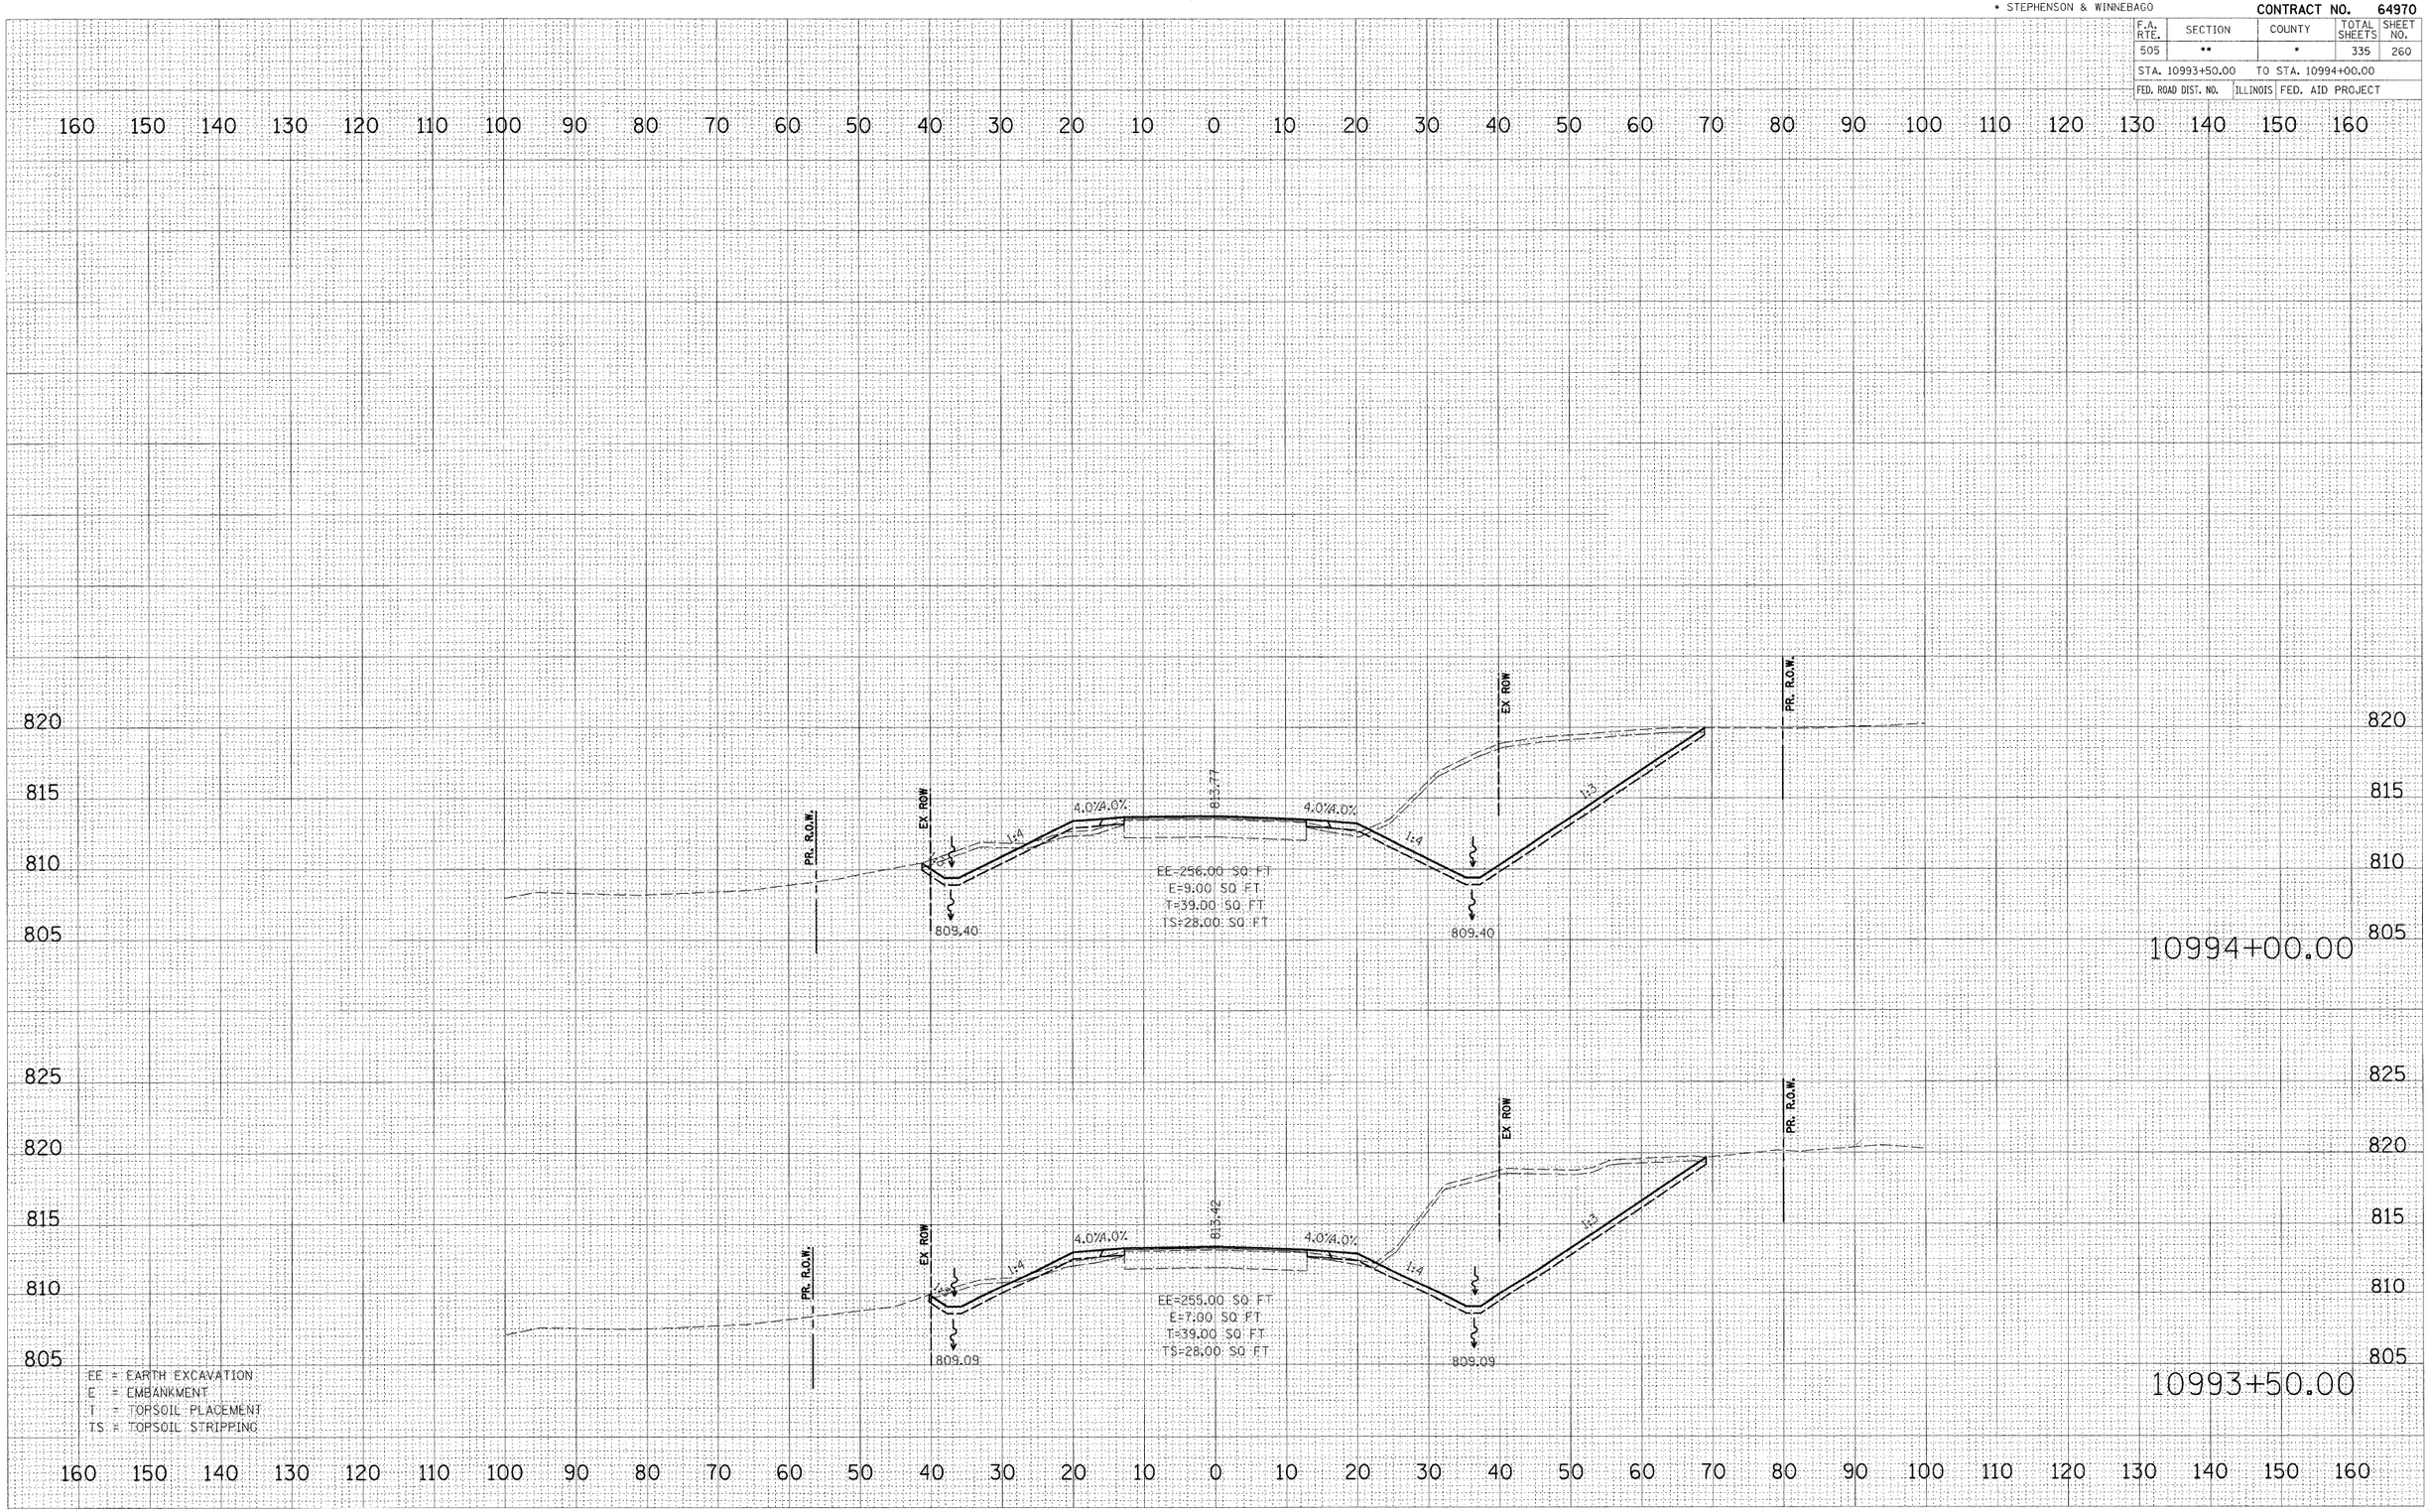

FINAL SURVEY — NOTE BOOK — NO. — BY — DATE
SURVEYED — PLOTTED — TEMPLATE — AREAS — AREAS CHECKED

ORIGINAL SURVEY — NOTE BOOK — NO. — BY — DATE
SURVEYED — PLOTTED — TEMPLATE — AREAS — AREAS CHECKED

PLOT DATE = 3/2/2009
FILE NAME = k:\IHS80\11 75.3p east\cadd\Geopak\PROJECTS\Culvert_#9.dgn
PLOT SCALE = 1.000
USER NAME = JTreacy
MODEL = XS_SHEET_5

IL RTE 75 (3P)
CULVERT #9