** 111RS-1, 111BR-1 Ya-15d-RS-1 & (W-15d)T-1
* STEPHENSON & WINNEBAGO

CONTRACT NO. 64970

F.A. RTE.	SECTION	COUNTY	TOTAL SHEETS	SHEET NO.
505	**	*	335	262

STA. 10996+00.00 TO STA. 10997+00.00

FED. ROAD DIST. NO. | ILLINOIS | FED. AID PROJECT

FINAL SURVEY	ORIGINAL SURVEYED	BY	DATE
NOTE BOOK	SURVEYED		
NO.	PLOTTED		
	TEMPLATE		
	AREAS		
	AREAS CHECKED		

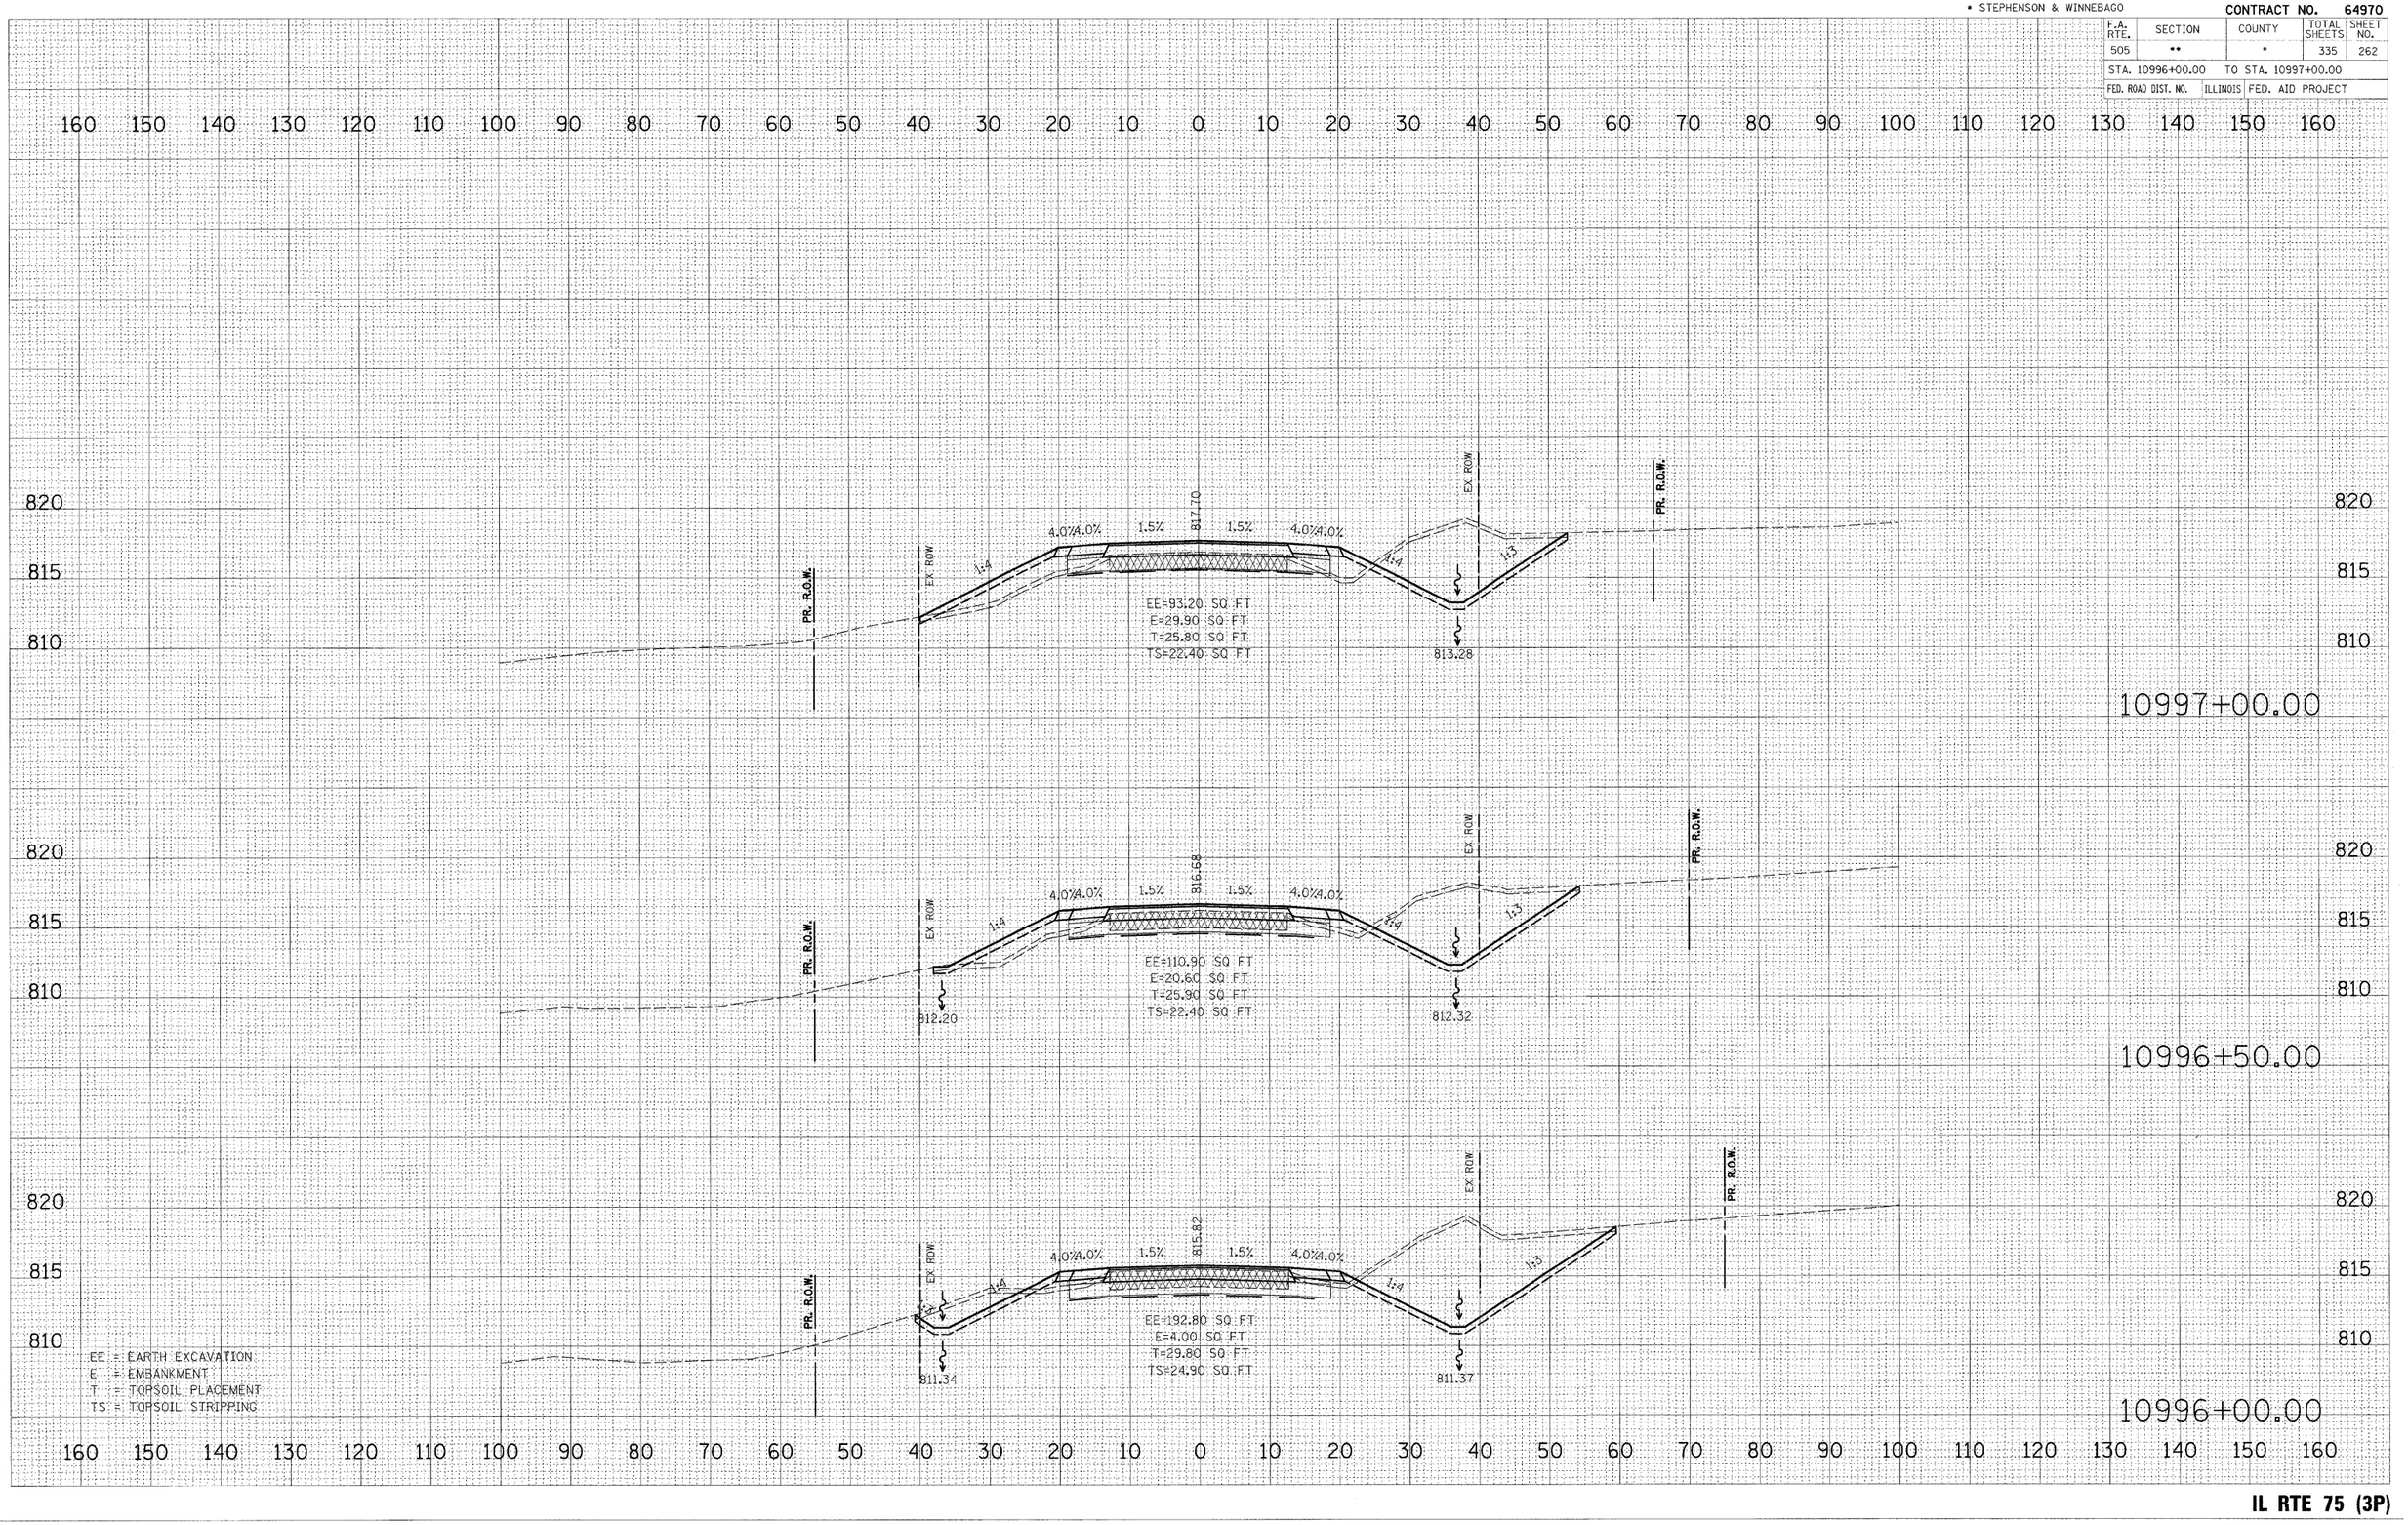

PLOT DATE = 3/2/2009
FILE NAME = k:\11rs5800\xl 75_3p east\coddc\XS_SHEET_Framework_3p.dgn
PLOT SCALE = 1.000
USER NAME = JTracey
MODEL = XS_SHEET_2

IL RTE 75 (3P)
RECONSTRUCTION