** 111RS-1, 111BR-1 Ya-15d-RS-1 & (W-15d)T-1
* STEPHENSON & WINNEBAGO

CONTRACT NO. 64970

F.A. RTE.	SECTION	COUNTY	TOTAL SHEETS	SHEET NO.
505	**	*	335	267
STA. 11002+50.00		TO STA. 11003+50.00		
FED. ROAD DIST. NO.	ILLINOIS	FED. AID PROJECT		

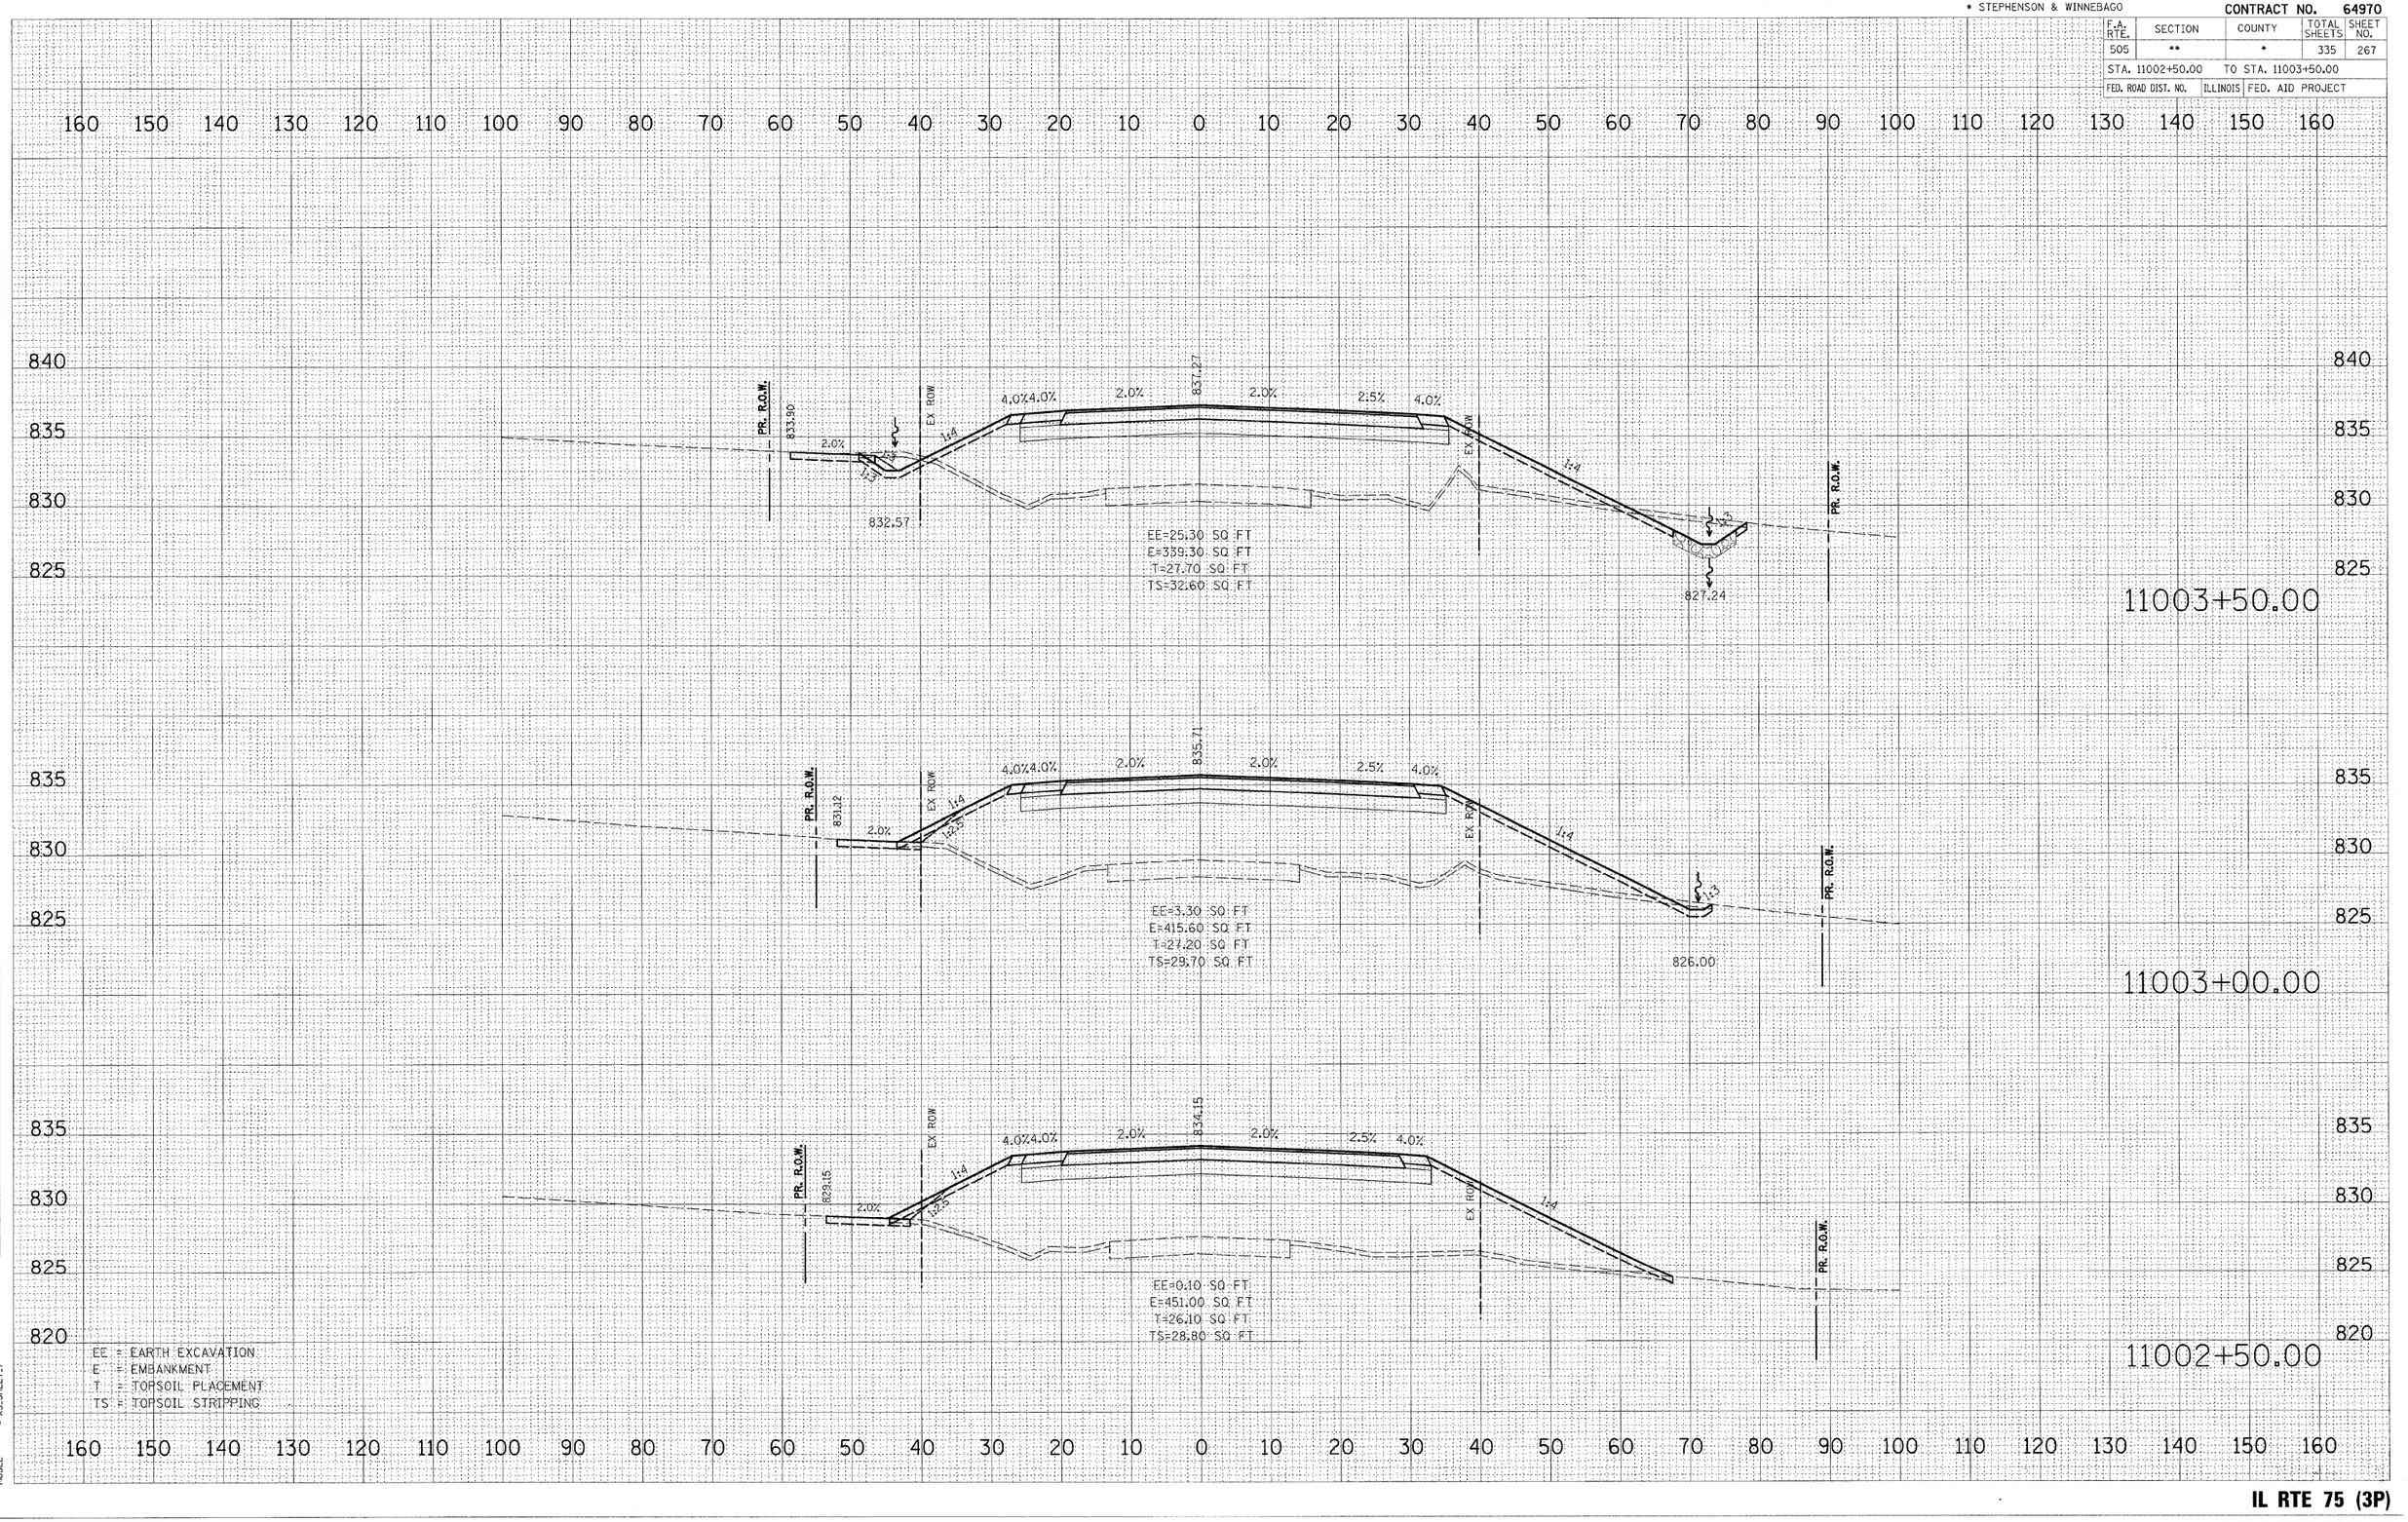

FINAL SURVEY — NOTE BOOK — NO.
ORIGINAL SURVEY — NOTE BOOK — NO.
SURVEYED — DRAWN — TEMPLATE — AREAS — AREAS CHECKED
BY — DATE

PLOT DATE = 3/2/2009
FILE NAME = k:\111rs5b20\s1 75_3p east\cadd\Geometric\xsheet_3p.dgn
PLOT SCALE = 1.000
USER NAME = JTracey
MODEL = XS_SHEET_7

IL RTE 75 (3P)
RECONSTRUCTION