•• 111RS-1, 111BR-1 Ya-15d-RS-1 & (W-15d)T-1
• STEPHENSON & WINNEBAGO

CONTRACT NO. 64970

F.A. RTE.	SECTION	COUNTY	TOTAL SHEETS	SHEET NO.
505	••	•	335	280
STA. 11019+00.00		TO STA. 11020+00.00		
FED. ROAD DIST. NO.		ILLINOIS	FED. AID PROJECT	

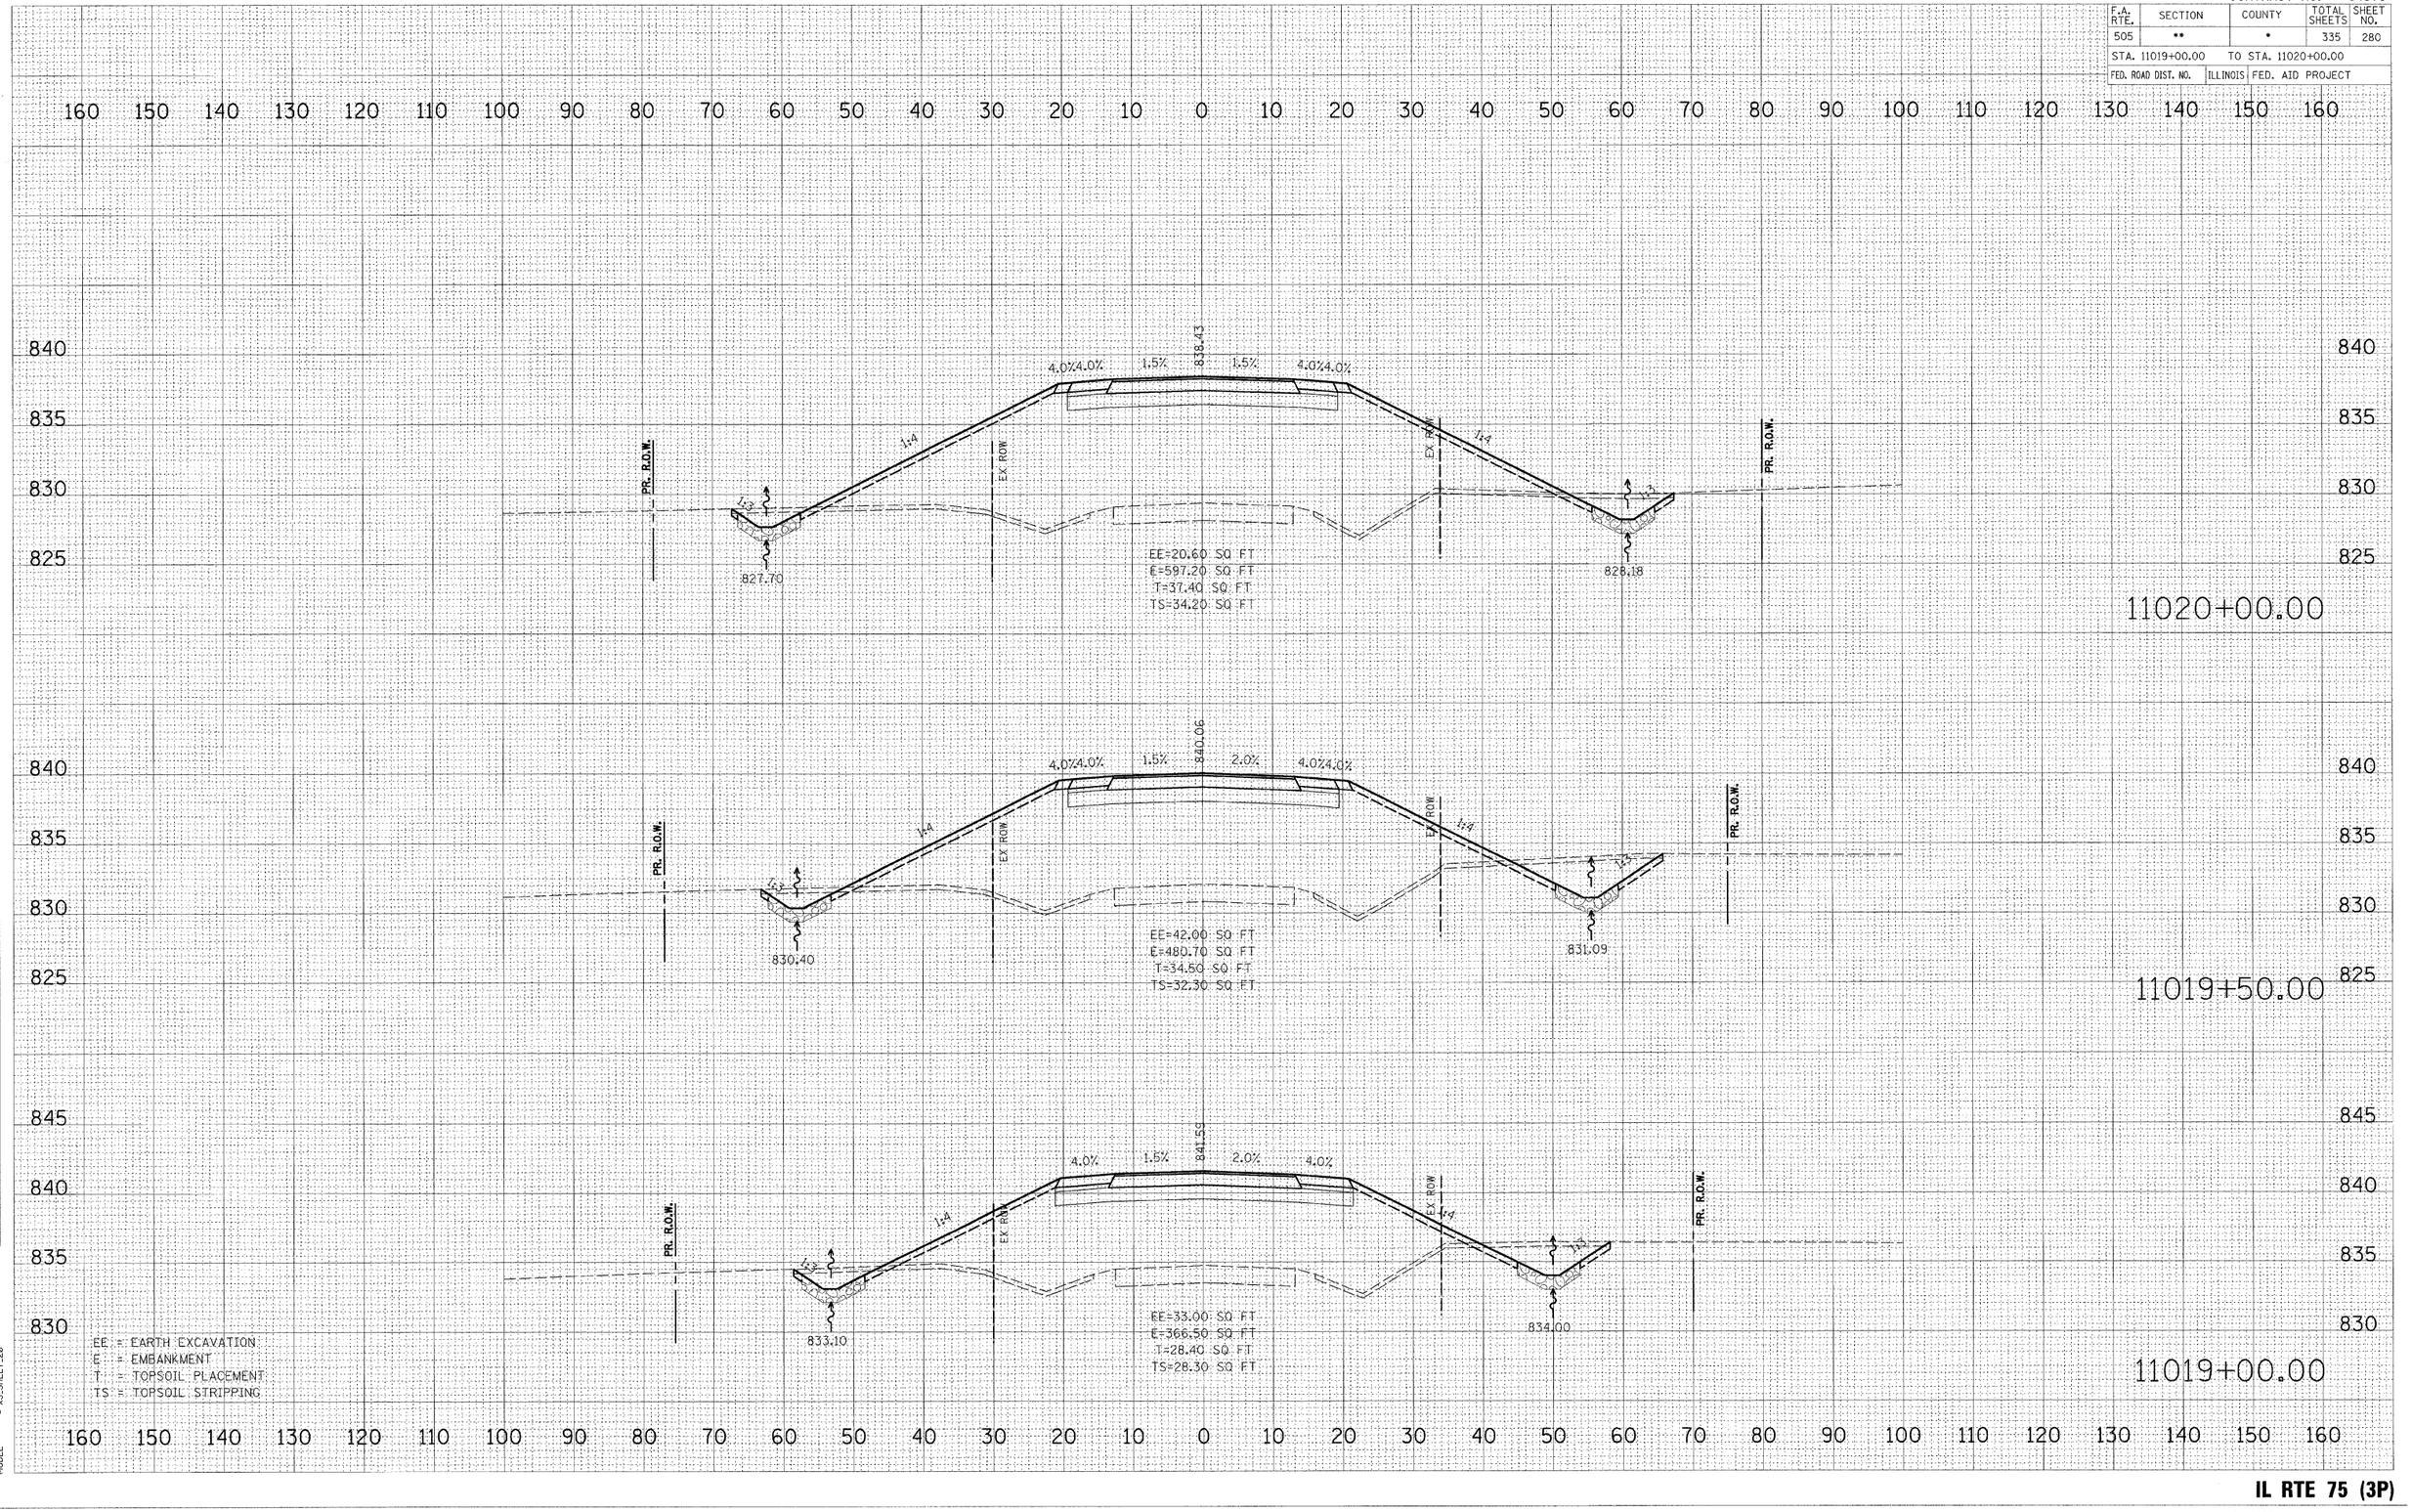

FINAL SURVEY — NOTE BOOK — NO. — BY — DATE — SURVEYED — PLOTTED — TEMPLATE — AREAS — AREAS CHECKED

ORIGINAL SURVEY — NOTE BOOK — NO. — BY — DATE — SURVEYED — PLOTTED — TEMPLATE — AREAS — AREAS CHECKED

PLOT DATE = 3/2/2009
FILE NAME = k:\11495800\il 75_3p east\eadd\Geometrics\75_RWBconstruct_3p.dgn
PLOT SCALE = 10.0000 '/ IN.
USER NAME = JTracey
MODEL = XS_SHEET_20

IL RTE 75 (3P)
RECONSTRUCTION