•• 111RS-1, 111BR-1 Ya-15d-RS-1 & (W-15d)T-1
• STEPHENSON & WINNEBAGO

CONTRACT NO. 64970

F.A. RTE.	SECTION	COUNTY	TOTAL SHEETS	SHEET NO.
505	••	•	335	304

STA. +75.00 TO STA. 1+27.46

FED. ROAD DIST. NO. | ILLINOIS | FED. AID PROJECT

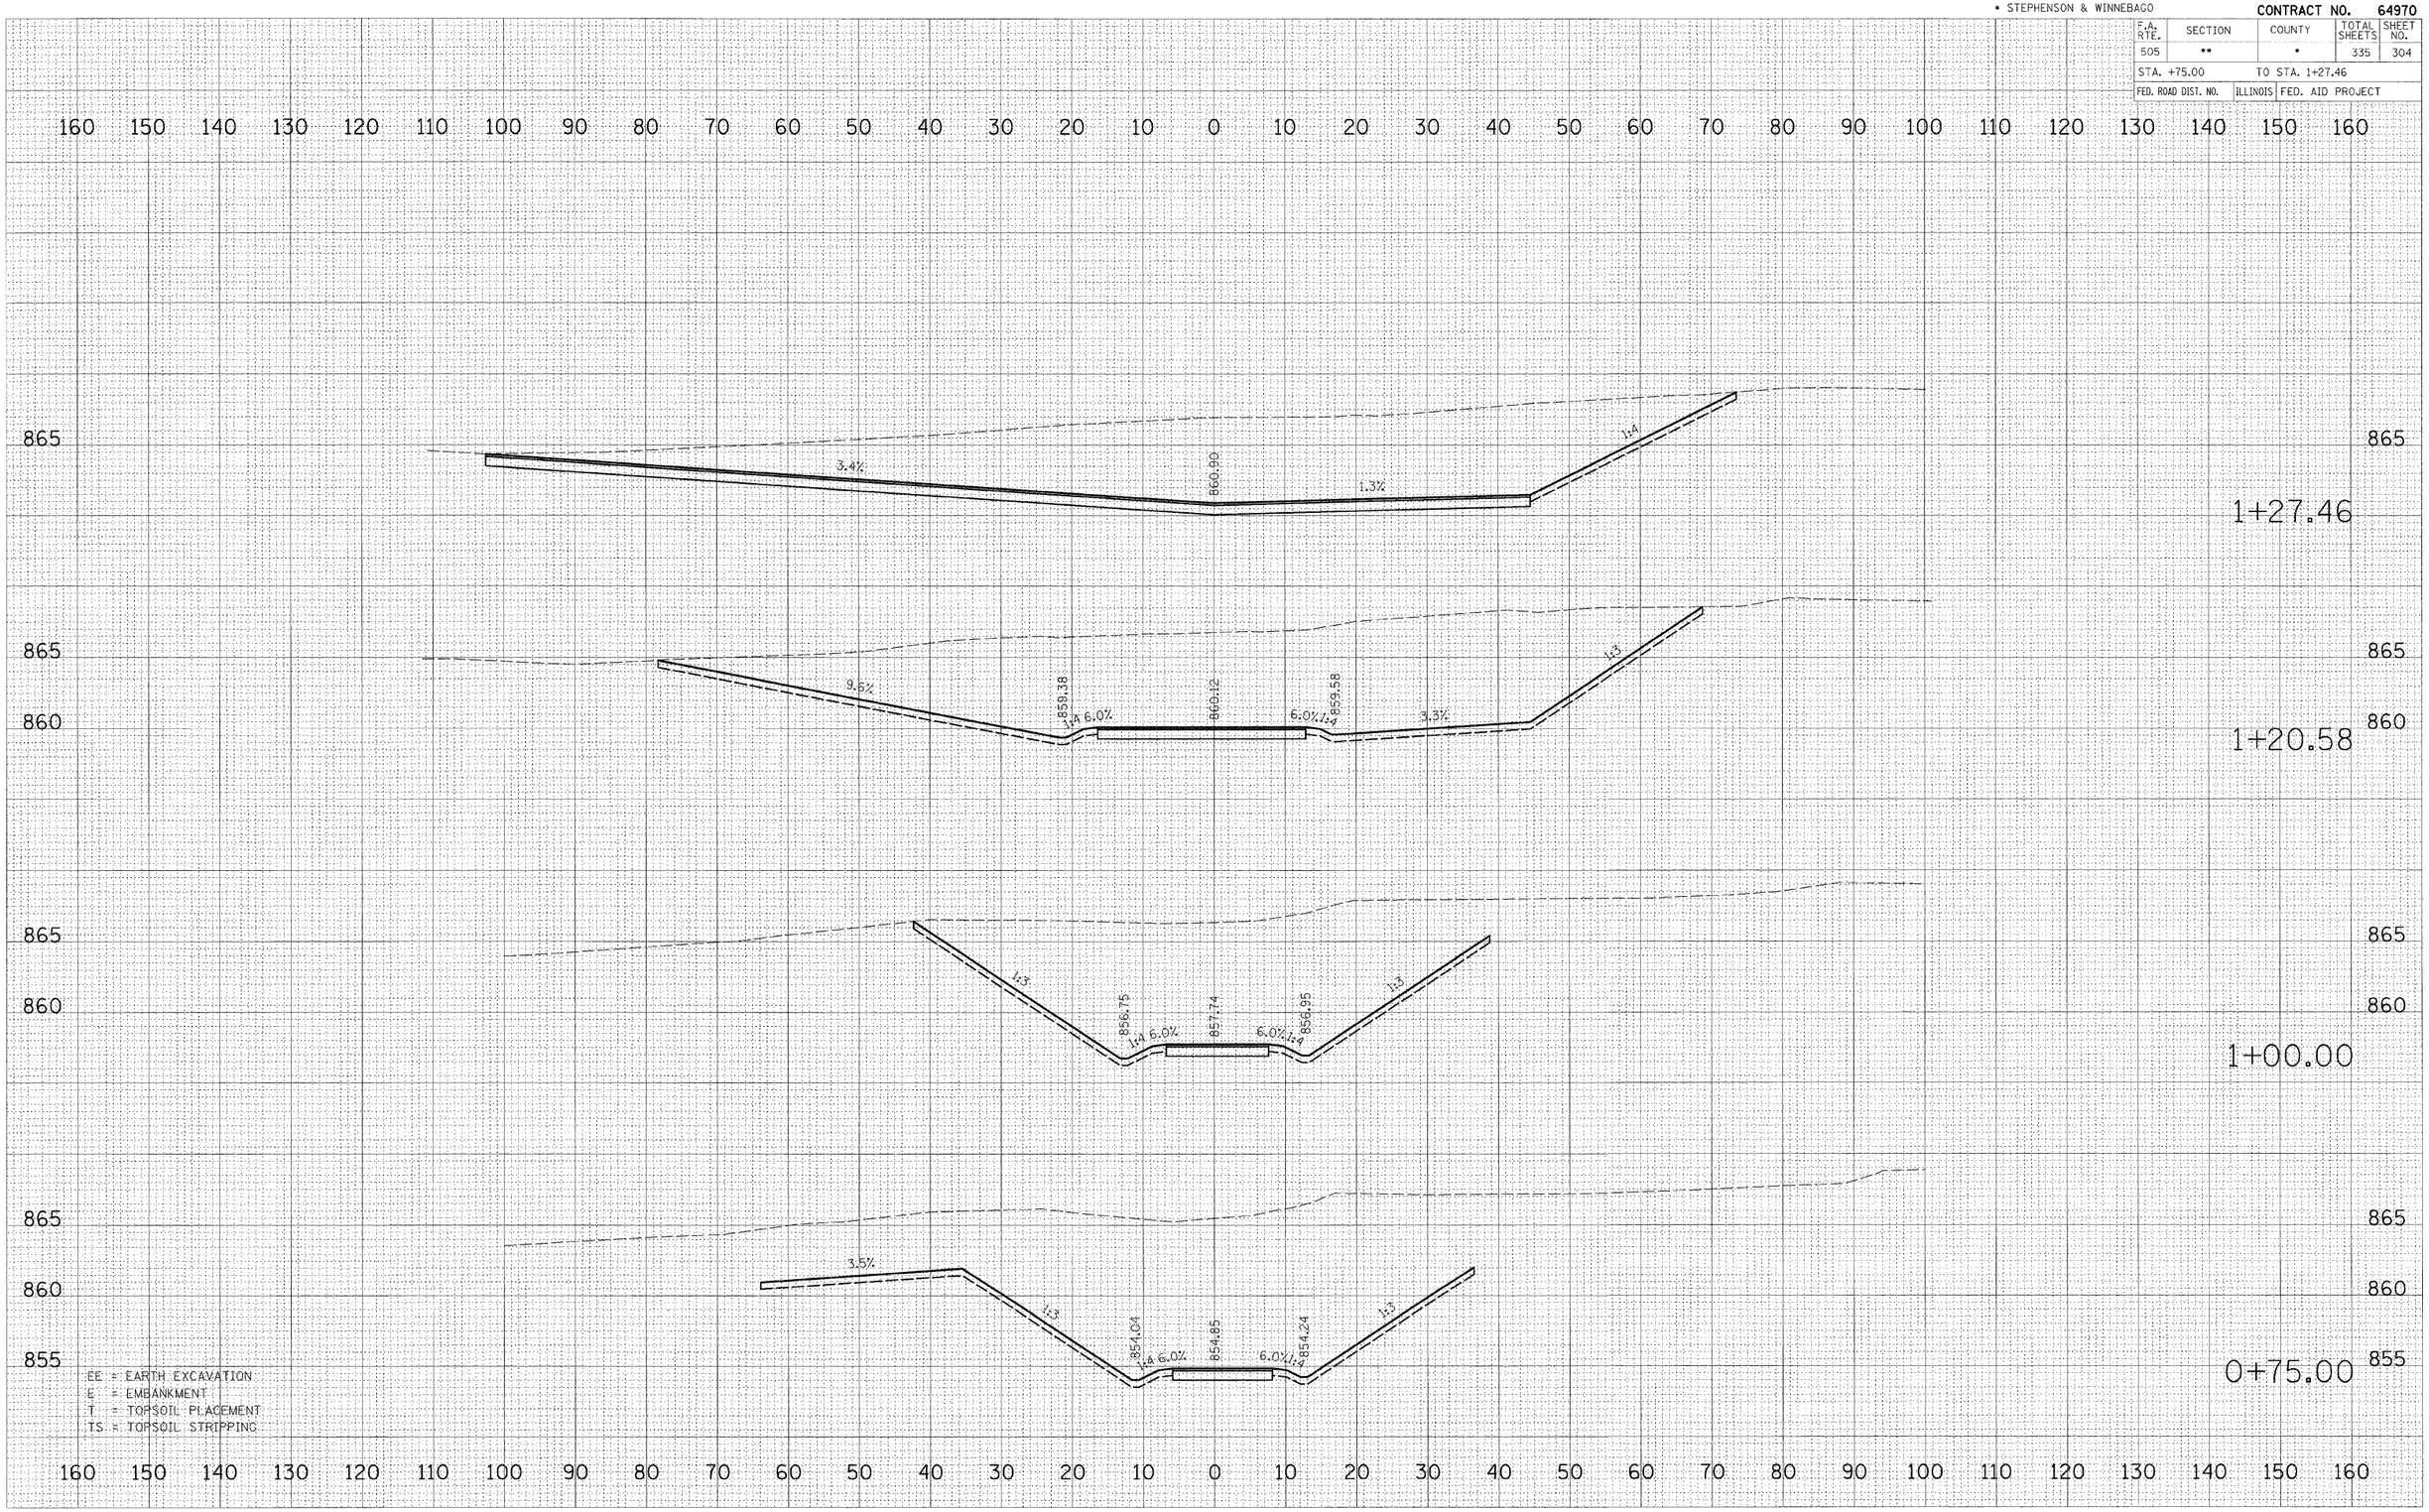

EE = EARTH EXCAVATION
E = EMBANKMENT
T = TOPSOIL PLACEMENT
TS = TOPSOIL STRIPPING

FINAL SURVEY	SURVEYED	BY	DATE
	SUBMITTED		
	NOTE BOOK		
	TEMPLATE		
	AREAS		
NO.	AREAS CHECKED		

ORIGINAL SURVEY	SURVEYED	BY	DATE
	SUBMITTED		
	NOTE BOOK		
	TEMPLATE		
	AREAS		
NO.	AREAS CHECKED		

PLOT DATE = 3/2/2009
FILE NAME = c:\pwworking\d1\d0158607\xs 75.3p east\cadd\Geopak\XS75BR01.dgn
FILE SCALE = 1:1000
USER NAME = JT-acey
MODEL = XS_SHEET_2

IL RTE 75 (3P)

STA 11013+33 RIGHT ENTRANCE