CONTRACT NO. 64970

F.A. RTE.	SECTION	COUNTY	TOTAL SHEETS	SHEET NO.
			335	313

STA. 11077+50.00 TO STA. 11078+50.00

FED. ROAD DIST. NO. | ILLINOIS | FED. AID PROJECT

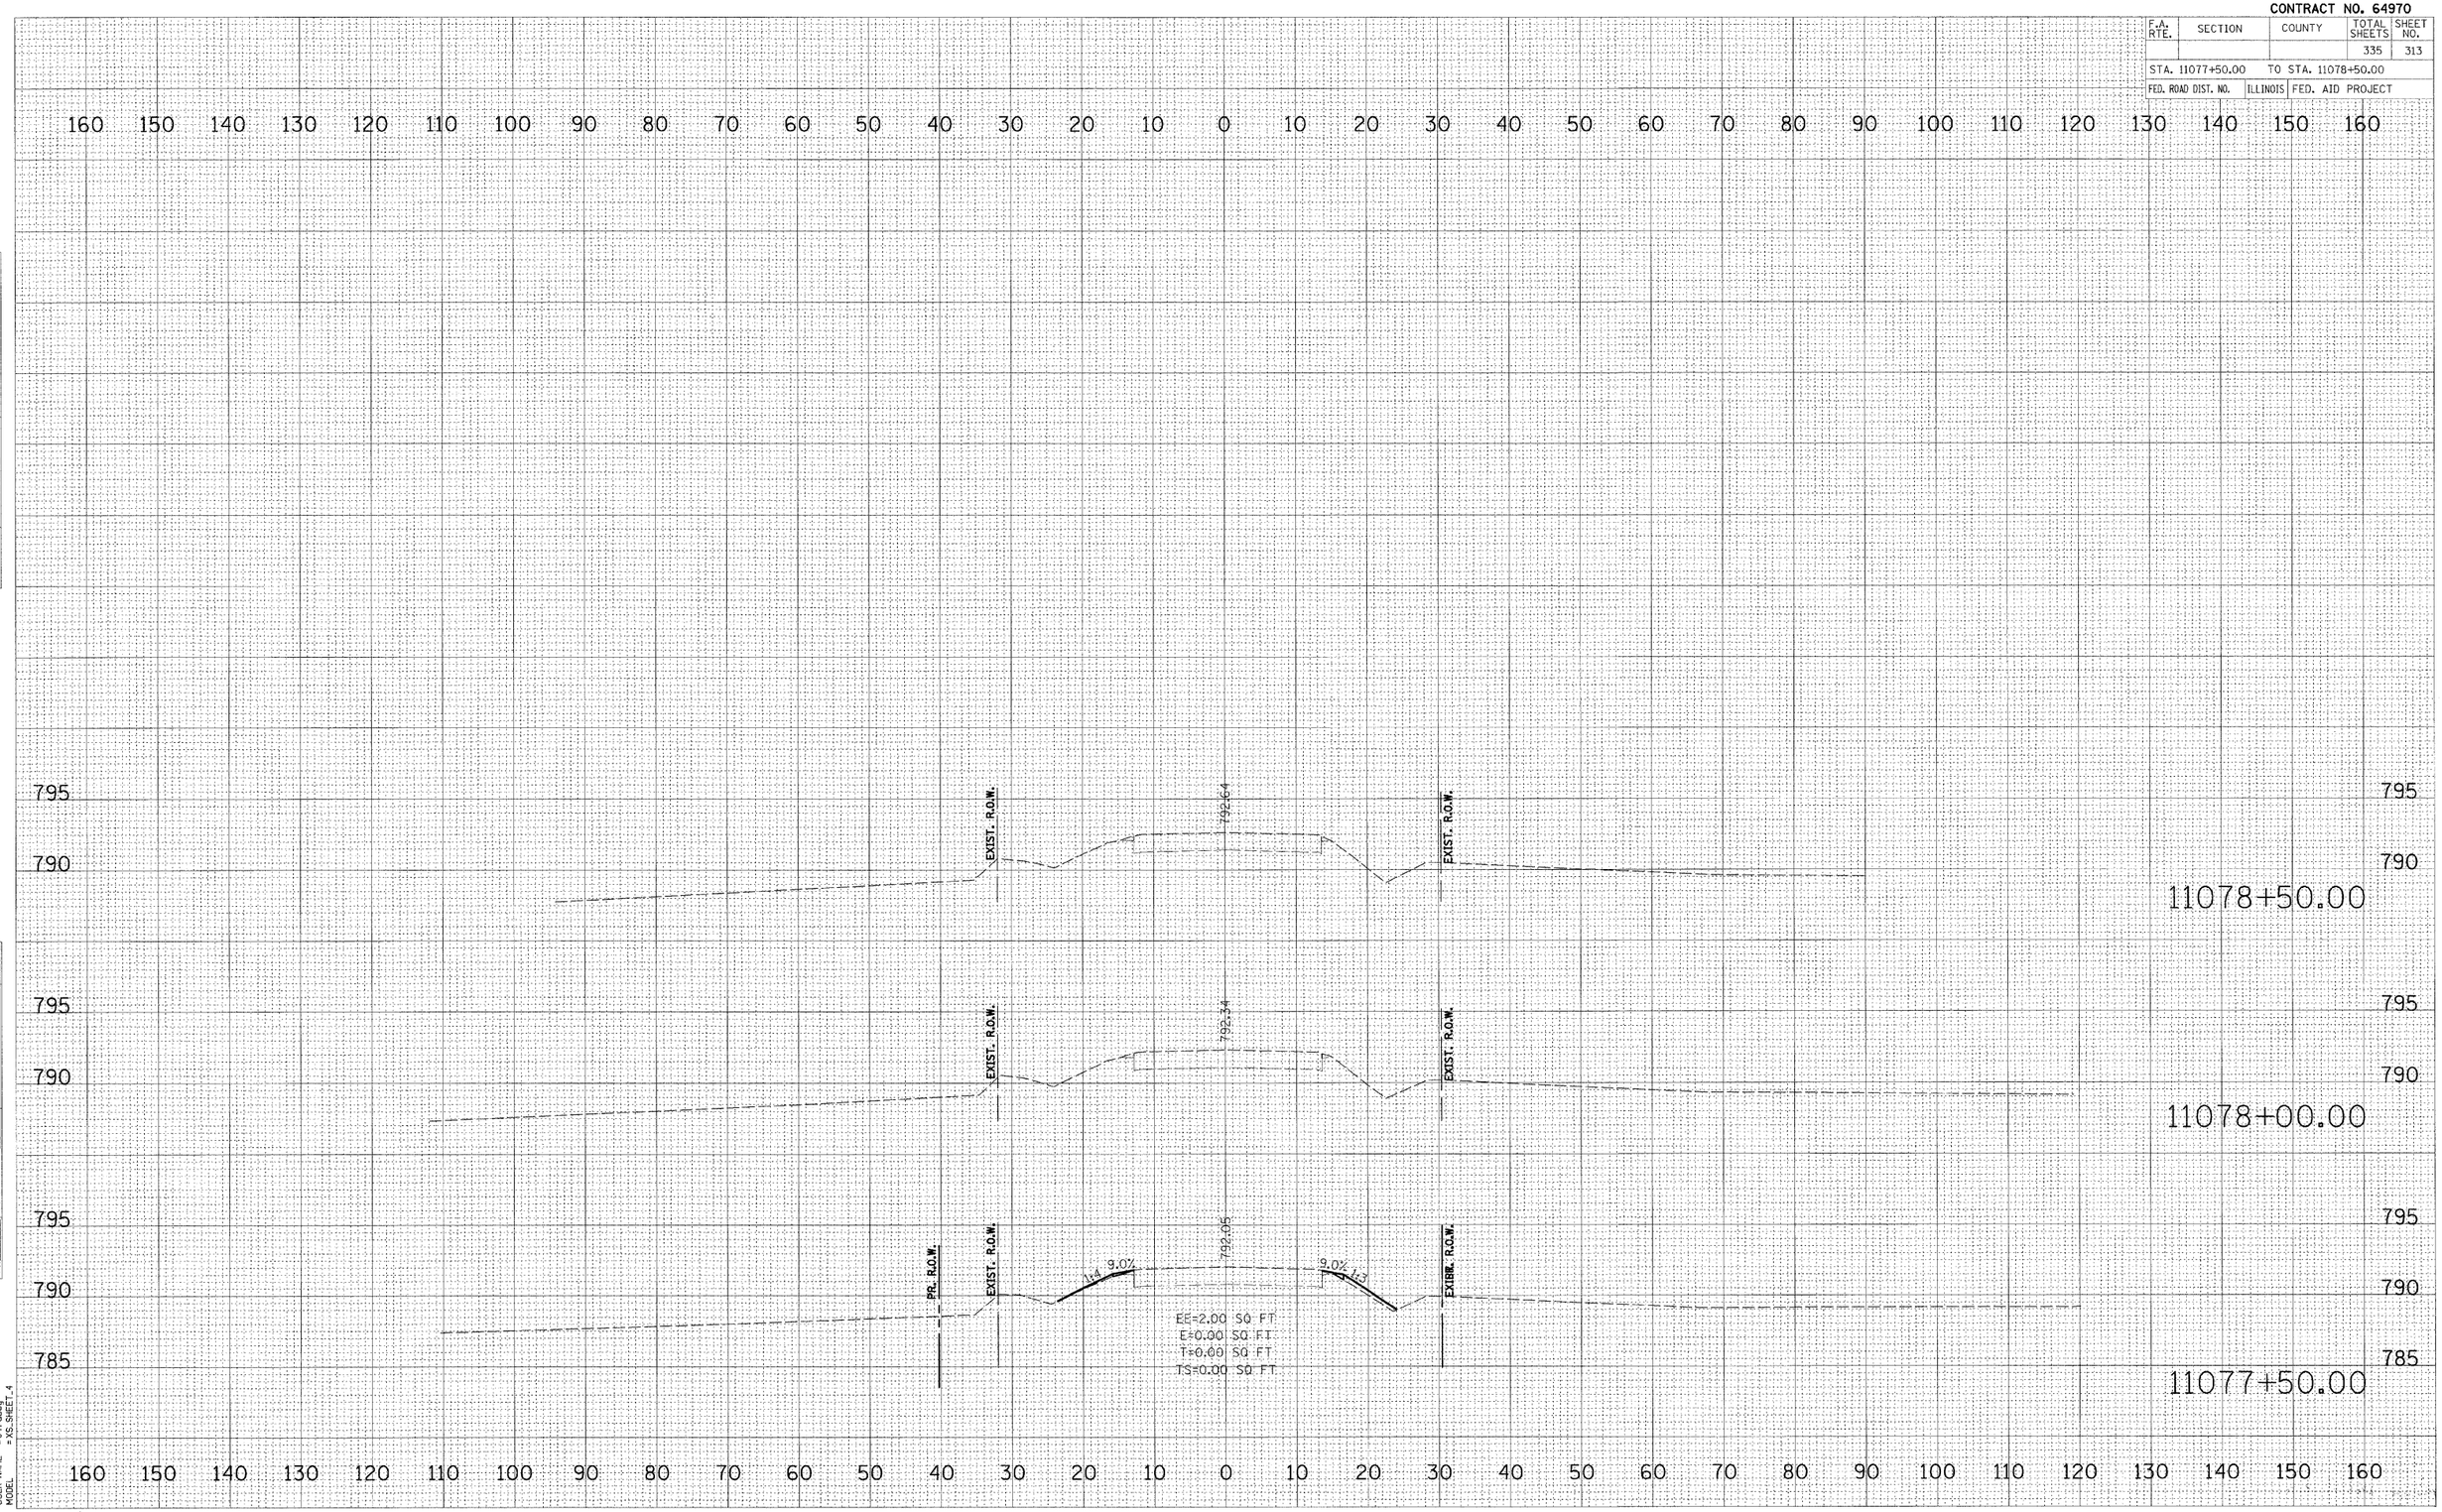

FINAL SURVEY | NOTE BOOK NO. | SURVEYED | PLOTTED | TEMP. ATE | AREAS | AREAS CHECKED | BY | DATE

ORIGINAL SURVEY | SURVEYED | PLOTTED | TEMP. ATE | AREAS | AREAS CHECKED | BY | DATE

PLOT DATE = 3/2/2009
FILE NAME = k:\1179214\Cad\Geo\1179214.pxs
PLOT SCALE = 1:10
USER NAME = VT-Sadeg
MODEL = PCS-SHEET_4

IL RTE 75 (3P)

CULVERT #15