** 111RS-1, 111BR-1 Yd-15d-RS-1 & (W-15d)T-1
* STEPHENSON & WINNEBAGO

CONTRACT NO. 64970

F.A. RTE.	SECTION	COUNTY	TOTAL SHEETS	SHEET NO.
505	**	*	335	320

STA. 222+00.00 TO STA. 223+00.00

FED. ROAD DIST. NO. | ILLINOIS | FED. AID PROJECT

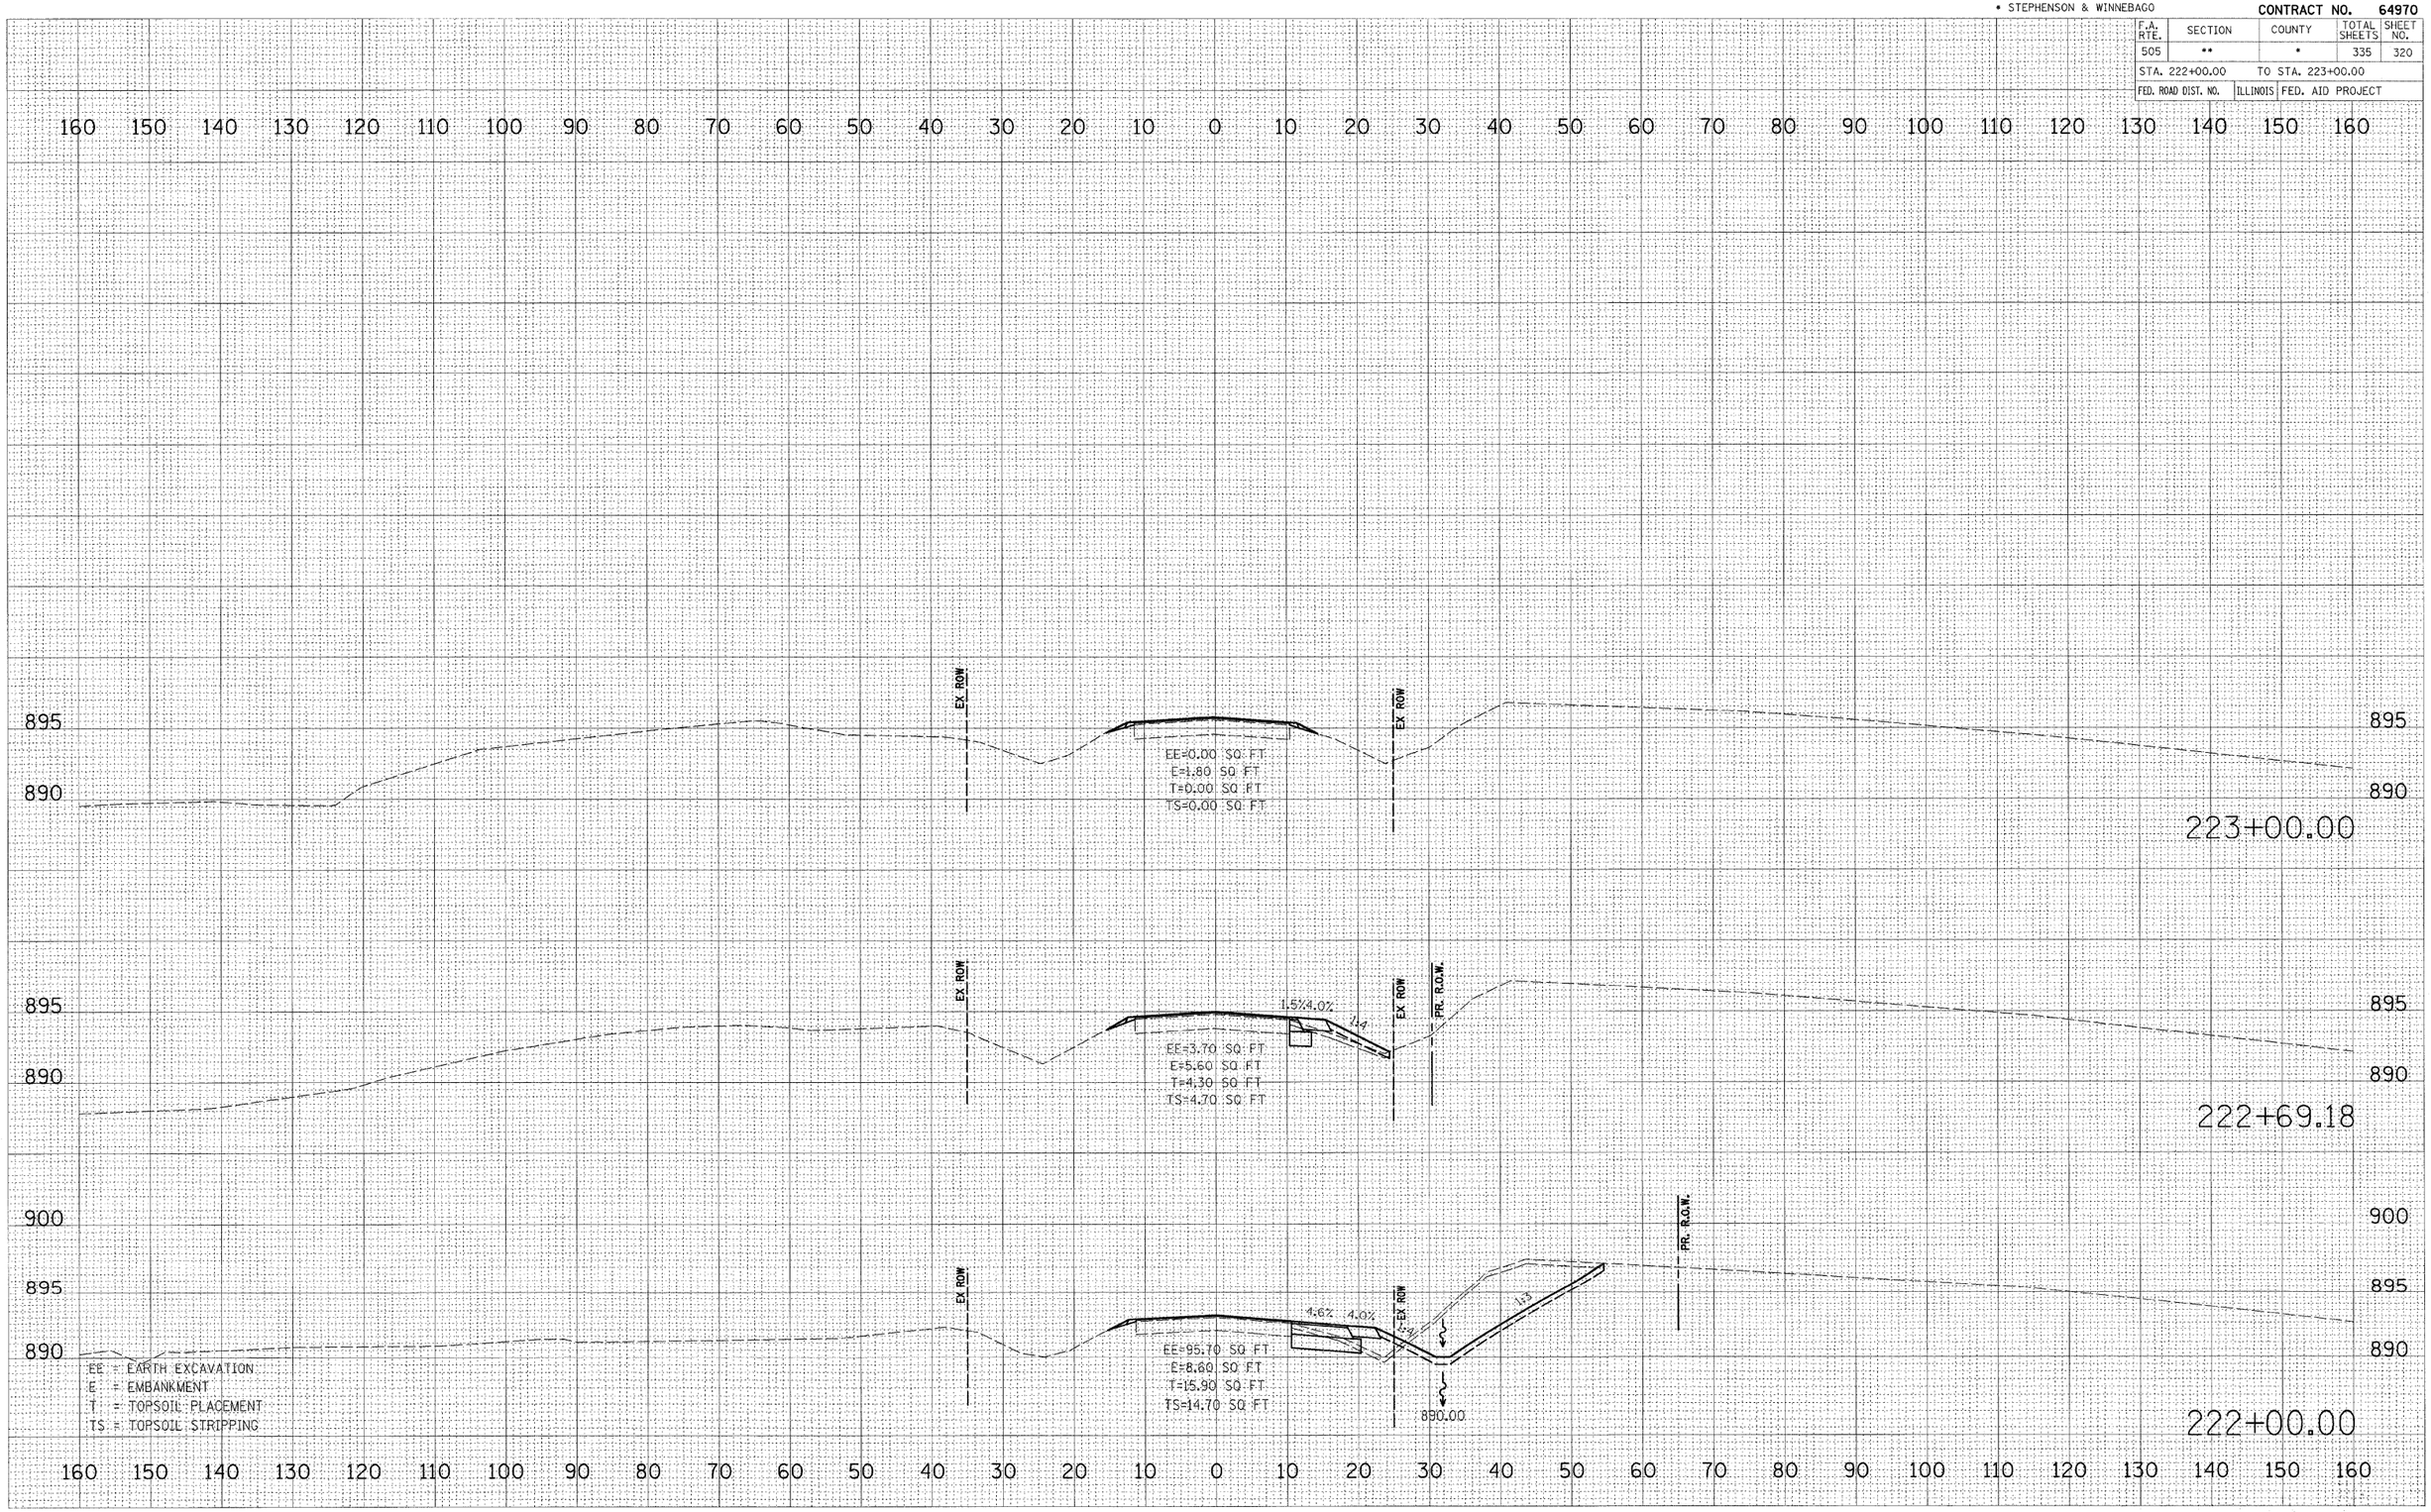

FINAL SURVEY		BY	DATE
NOTE BOOK	SURVEYED		
	PLOTTED		
	TEMPLATE		
	AREAS		
NO.	AREAS CHECKED		

ORIGINAL		BY	DATE
	SURVEYED		
SHEET	PLOTTED		
NOTE BOOK	TEMPLATE		
	AREAS		
NO.	AREAS CHECKED		

PLOT DATE = 3/2/2009
FILE NAME = c:\pw_work\pw_11\d0576080\vl 75_3p eastbound.dgn
PLOT SCALE = 1:10
USER NAME = JTracey
MODEL = XS_SHEET_3

IL RTE 75 (3P)

CEDARVILLE ROAD