** 111RS-1, 111BR-1 Yd-15d-RS-1 & (W-15d)T-1
* STEPHENSON & WINNEBAGO

CONTRACT NO. 64970

F.A. RTE.	SECTION	COUNTY	TOTAL SHEETS	SHEET NO.
505	**	*	335	321
STA. 399+00.00		TO STA. 399+75.00		
FED. ROAD DIST. NO.	ILLINOIS	FED. AID PROJECT		

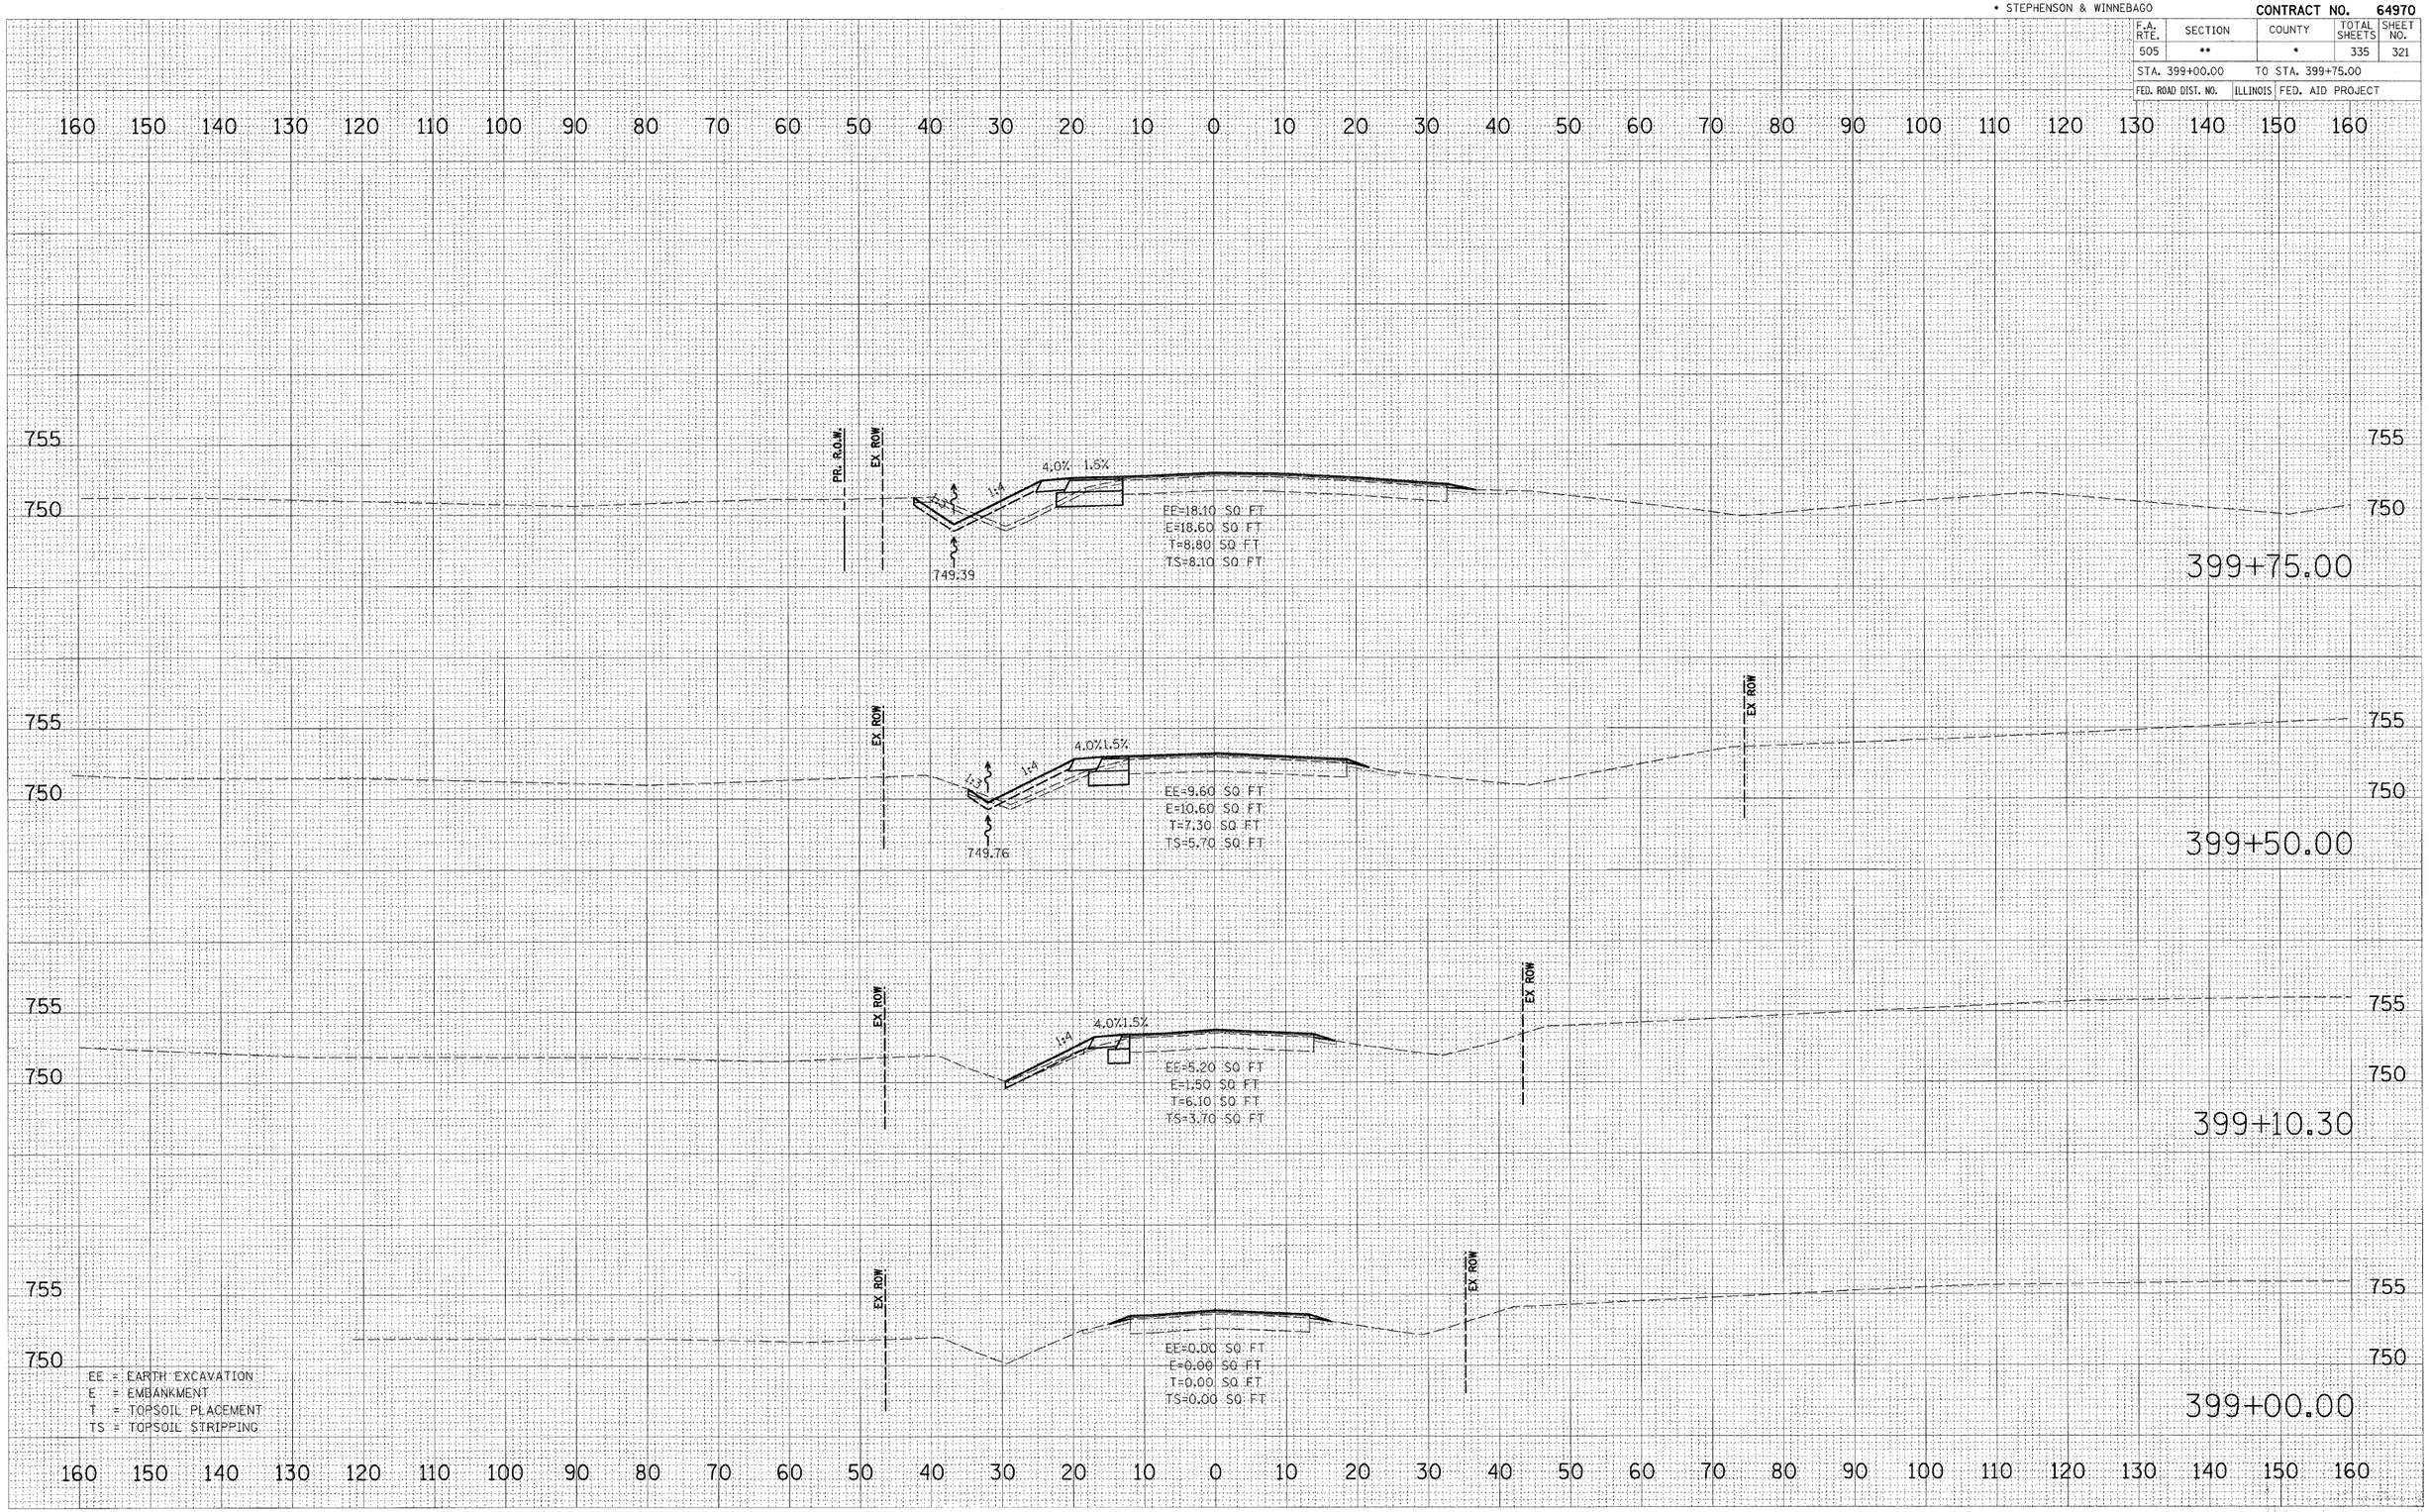

FINAL SURVEY	BY	DATE
NOTE BOOK	SUBMITTED	
NO.	PLOTTED	
	TEMPLATE	
	AREAS	
	AREAS CHECKED	

ORIGINAL SURVEY	BY	DATE
NOTE BOOK	DIRECTED	
NO.	SUBMITTED	
	PLOTTED	
	TEMPLATE	
	AREAS	
	AREAS CHECKED	

PLOT DATE = 3/27/2009
FILE NAME = c:\pwworking\d1\d1189807\d175_3p eastbound\xs_sheets_78.dgn
PLOT SCALE = 1:10
USER NAME = JTraney
MODEL = XS_SHEET_1

IL RTE 75 (3P)
LEECH ROAD