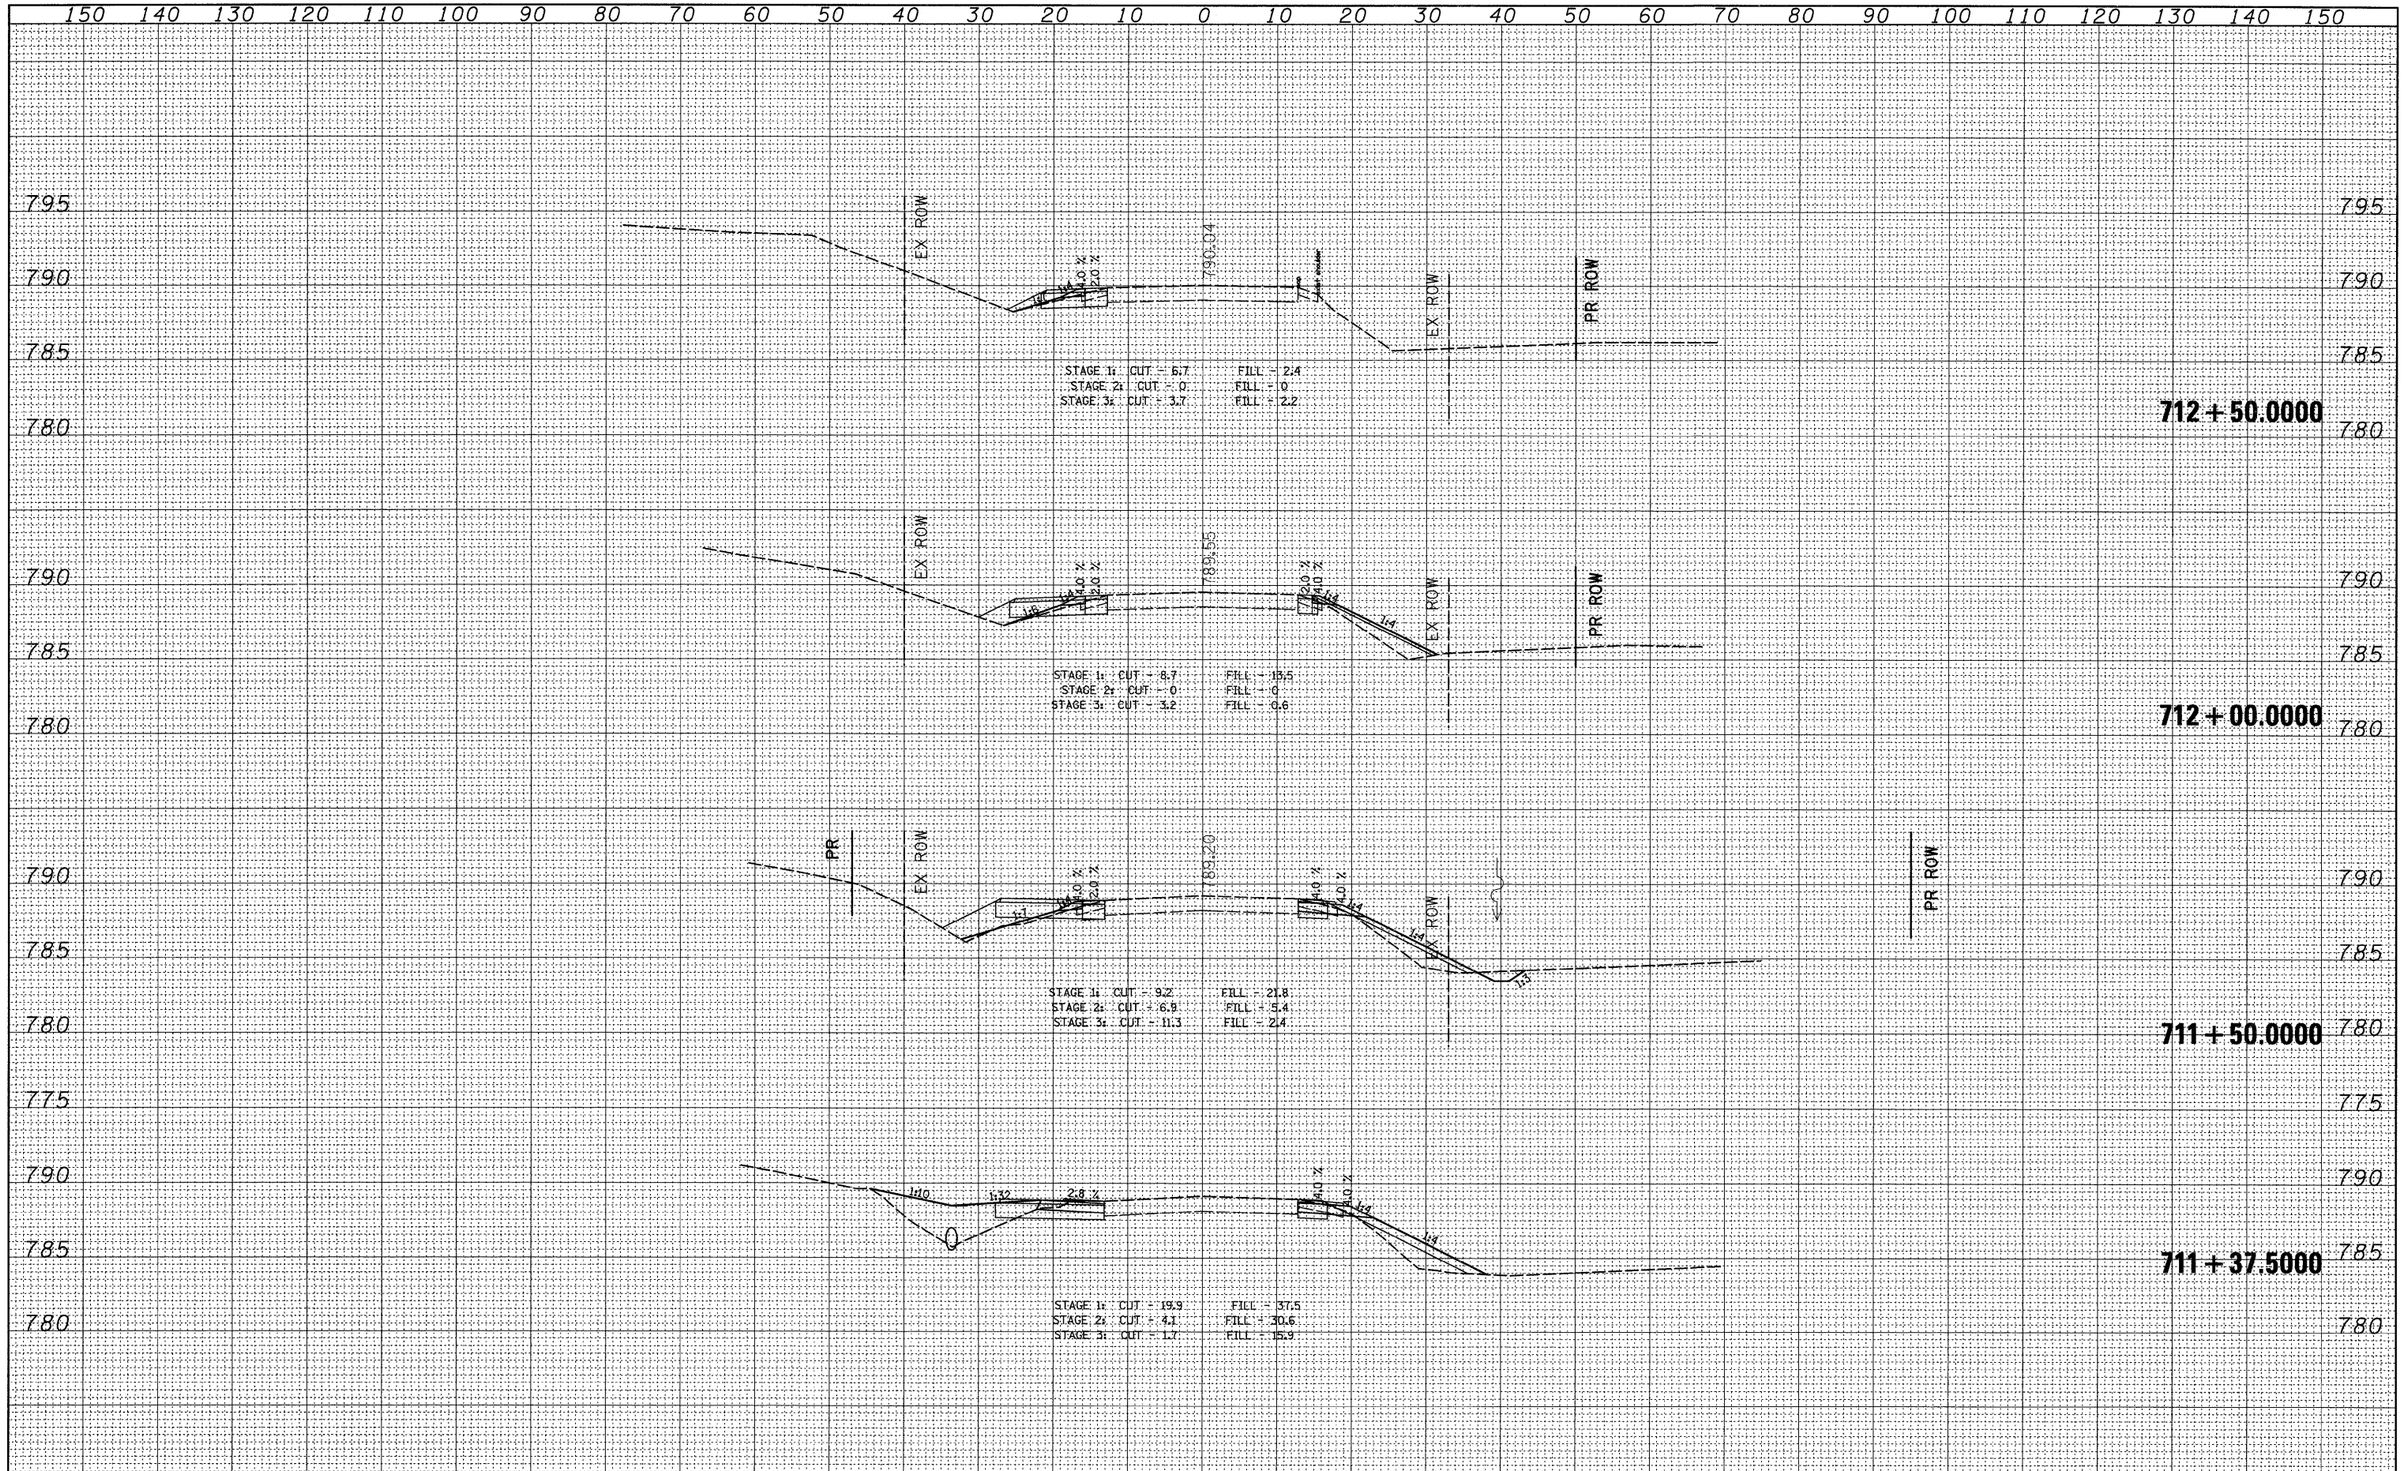

FINAL SURVEY		BY	DATE
NOTE BOOK	SURVEYED		
	PLOTTED		
	TEMPLATE		
NO.	AREAS		
	AREAS CHECKED		

ORIGINAL SURVEY		BY	DATE
NOTE BOOK	SURVEYED		
	PLOTTED		
	TEMPLATE		
NO.	AREAS		
	AREAS CHECKED		

FILE NAME = c:\pw_work\pwidot\fordjd\dms33783\d05207xml.dgn	USER NAME = fordjd	DESIGNED -	REVISED -
		DRAWN -	REVISED -
	PLOT SCALE = 10.0000 ' / IN.	CHECKED -	REVISED -
	PLOT DATE = Mon Mar 16 12:36:54 2009	DATE -	REVISED -

STATE OF ILLINOIS
DEPARTMENT OF TRANSPORTATION

IL 40

SCALE: | SHEET NO. OF SHEETS | STA. 711+37.5000 TO STA. 712+50.0000

F.A.P RTE.	SECTION	COUNTY	TOTAL SHEETS	SHEET NO.
646	4T-2	Carroll	63	62

CONTRACT NO. 64D12

ILLINOIS FED. AID PROJECT