EROSION CONTROL & ROW

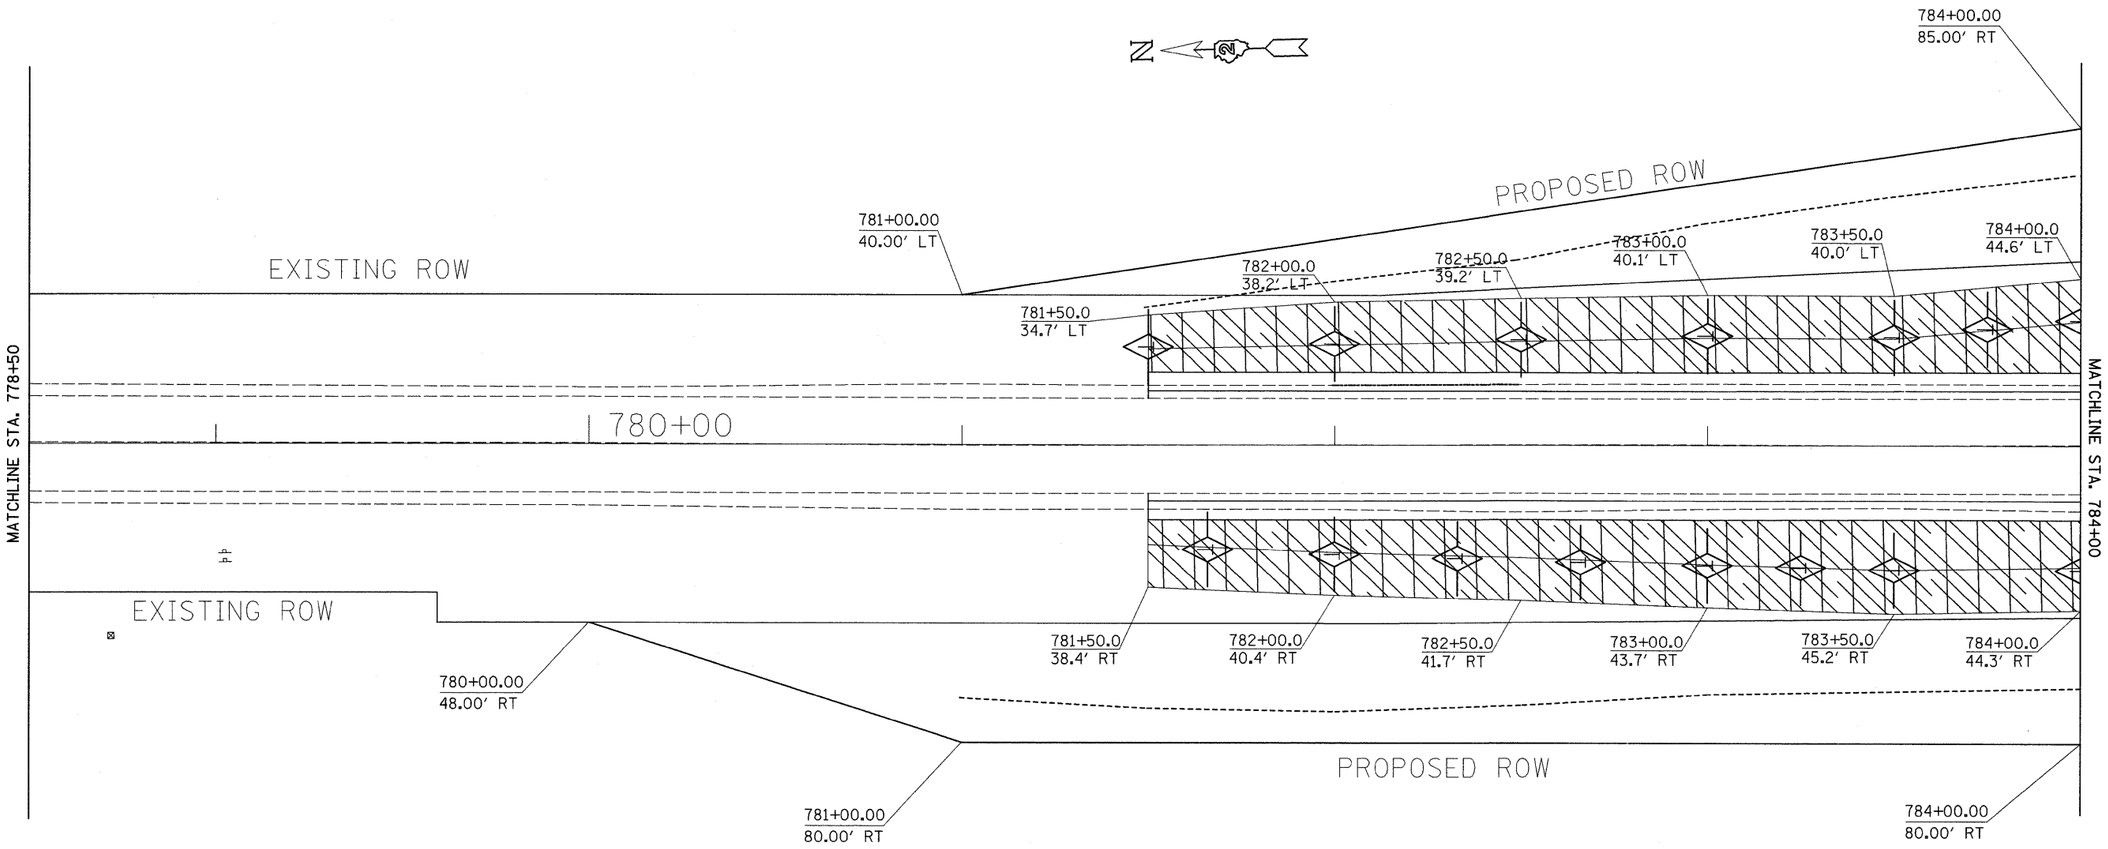

LEGEND

TEMPORARY DITCH CHECK

TURF REINFORCEMENT MAT

FILE NAME = c:\pw_work\pwidot\fordjd\dms3383i\D264D13-sht-eros.dgn	USER NAME = fordjd	DESIGNED -	REVISED -
		DRAWN -	REVISED -
	PLOT SCALE = 20.0000 ' / IN.	CHECKED -	REVISED -
	PLOT DATE = Tue Mar 10 08:13:45 2009	DATE -	REVISED -

STATE OF ILLINOIS
DEPARTMENT OF TRANSPORTATION

US 150

SCALE: | SHEET NO. OF SHEETS | STA. | TO STA.

F.A.S. RTE.	SECTION	COUNTY	TOTAL SHEETS	SHEET NO.
1188	118T	Henry	52	16
		CONTRACT NO. 64D13		
FED. ROAD DIST. NO.	ILLINOIS	FED. AID PROJECT		