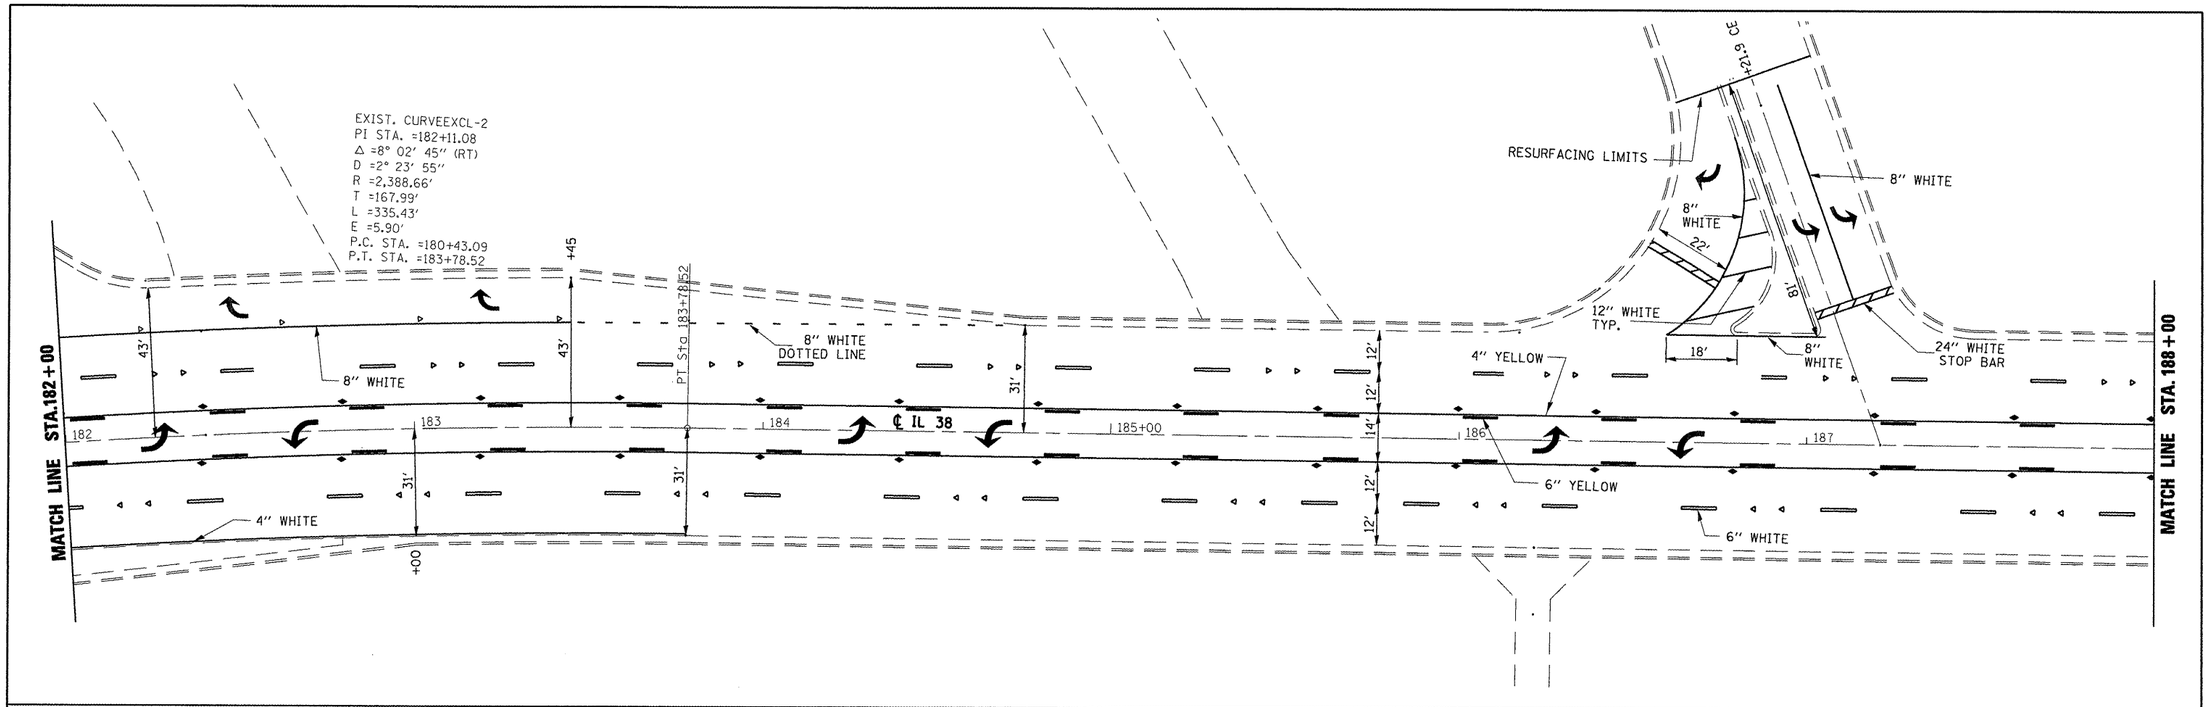

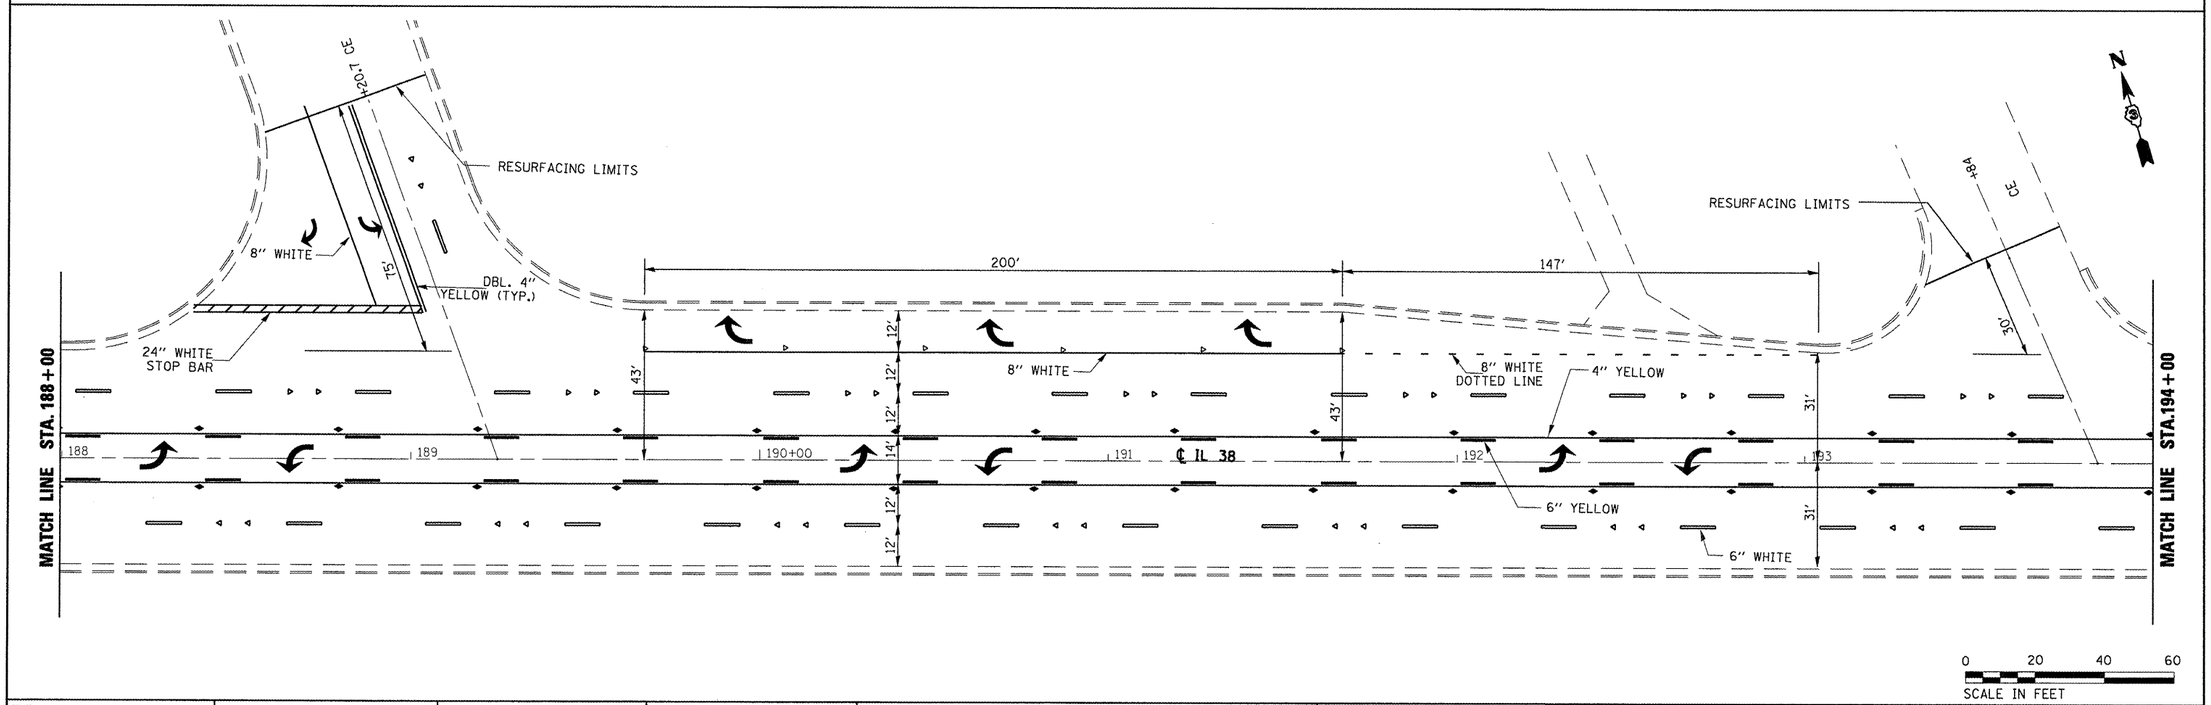

0 20 40 60
SCALE IN FEET

FILE NAME = c:\pw_work\pwidot\corcoranlm\d0120874\d366747-sht-plan.dgn	USER NAME = corcoranlm	DESIGNED -	REVISED -	STATE OF ILLINOIS DEPARTMENT OF TRANSPORTATION	IL 38 (LINCOLN HIGHWAY) PLAN SHEET	F.A.P. RTE.	SECTION	COUNTY	TOTAL SHEETS / SHEET NO.
		DRAWN -	REVISED -			567	(34)RS-5 & (7)RS-3,I	DEKALB	35 / 12
	PLOT SCALE = 40.0000 ′ / IN.	CHECKED -	REVISED -					CONTRACT NO. 66747	
	PLOT DATE = Mar 19, 2009 - 11:24:47 AM	DATE -	REVISED -		SCALE: 1″ = 20′ SHEET NO. OF SHEETS STA. 182+00 TO STA. 194+00			ILLINOIS FED. AID PROJECT	