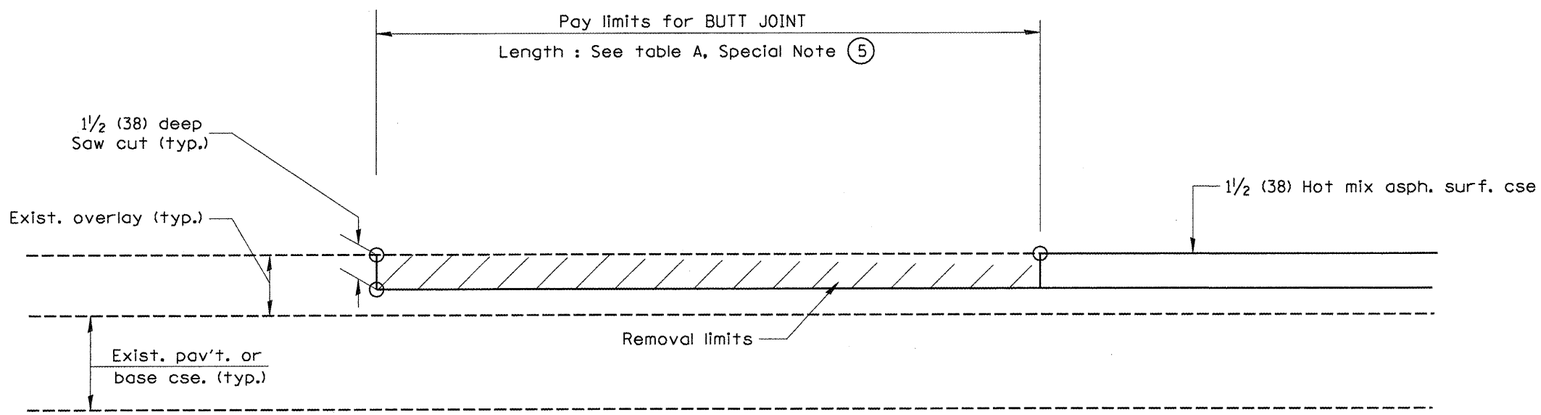

CASE 5 : WITH HOT MIX ASPHALT SURFACE REMOVAL (COLD MILLING)

TIE-IN TO EXISTING BITUMINOUS TAPER

All dimensions are in inches (millimeters) unless otherwise noted.

				STATE OF ILLINOIS DEPARTMENT OF TRANSPORTATION	BUTT JOINTS NOT TO SCALE	SHT._3_OF_3 ___C&DO_STO._406101-04	F.A.P. RTE.	SECTION	COUNTY	TOTAL SHEETS	SHEET NO.
							317	(117,11)RS-3	PEORIA	48	39
									CONTRACT NO. 68293		
							FED. ROAD DIST. NO. _	ILLINOIS	FED. AID PROJECT		